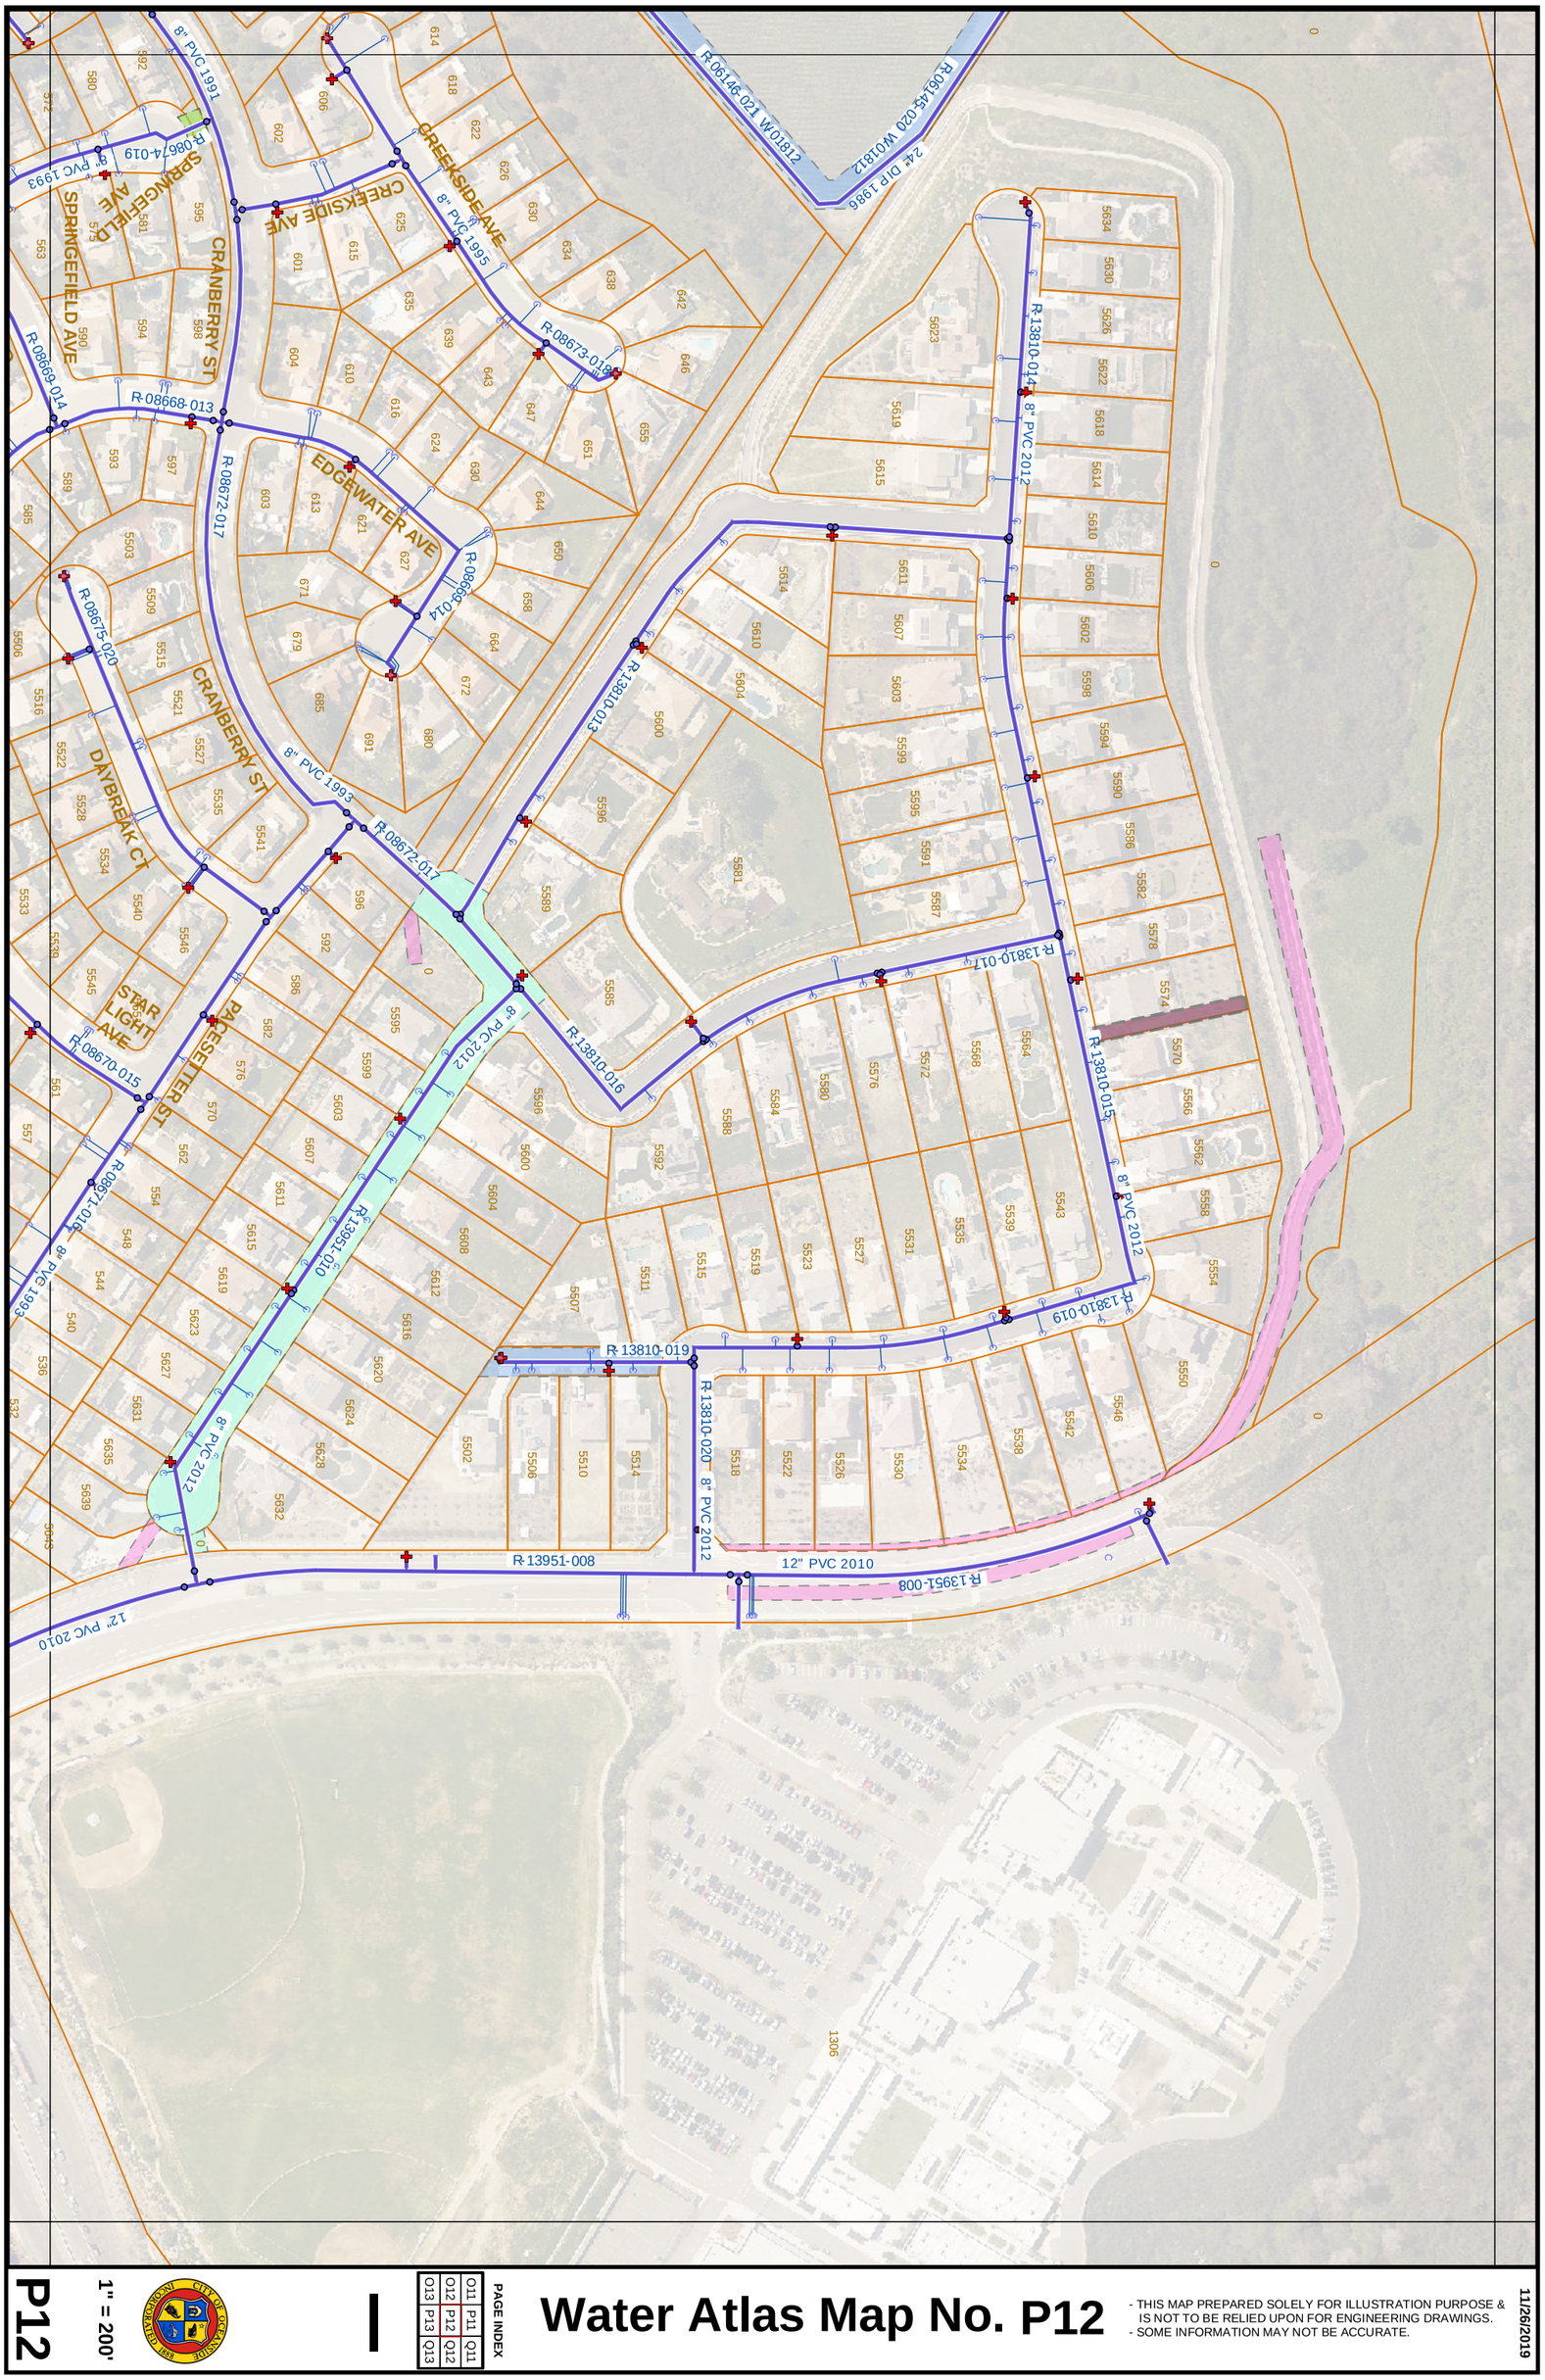

P12

1" = 200'

O13	O12	O11
P13	P12	P11
Q13	Q12	Q11

PAGE INDEX

Water Atlas Map No. P12

- THIS MAP PREPARED SOLELY FOR ILLUSTRATION PURPOSE & IS NOT TO BE RELIED UPON FOR ENGINEERING DRAWINGS.
- SOME INFORMATION MAY NOT BE ACCURATE.

11/26/2019