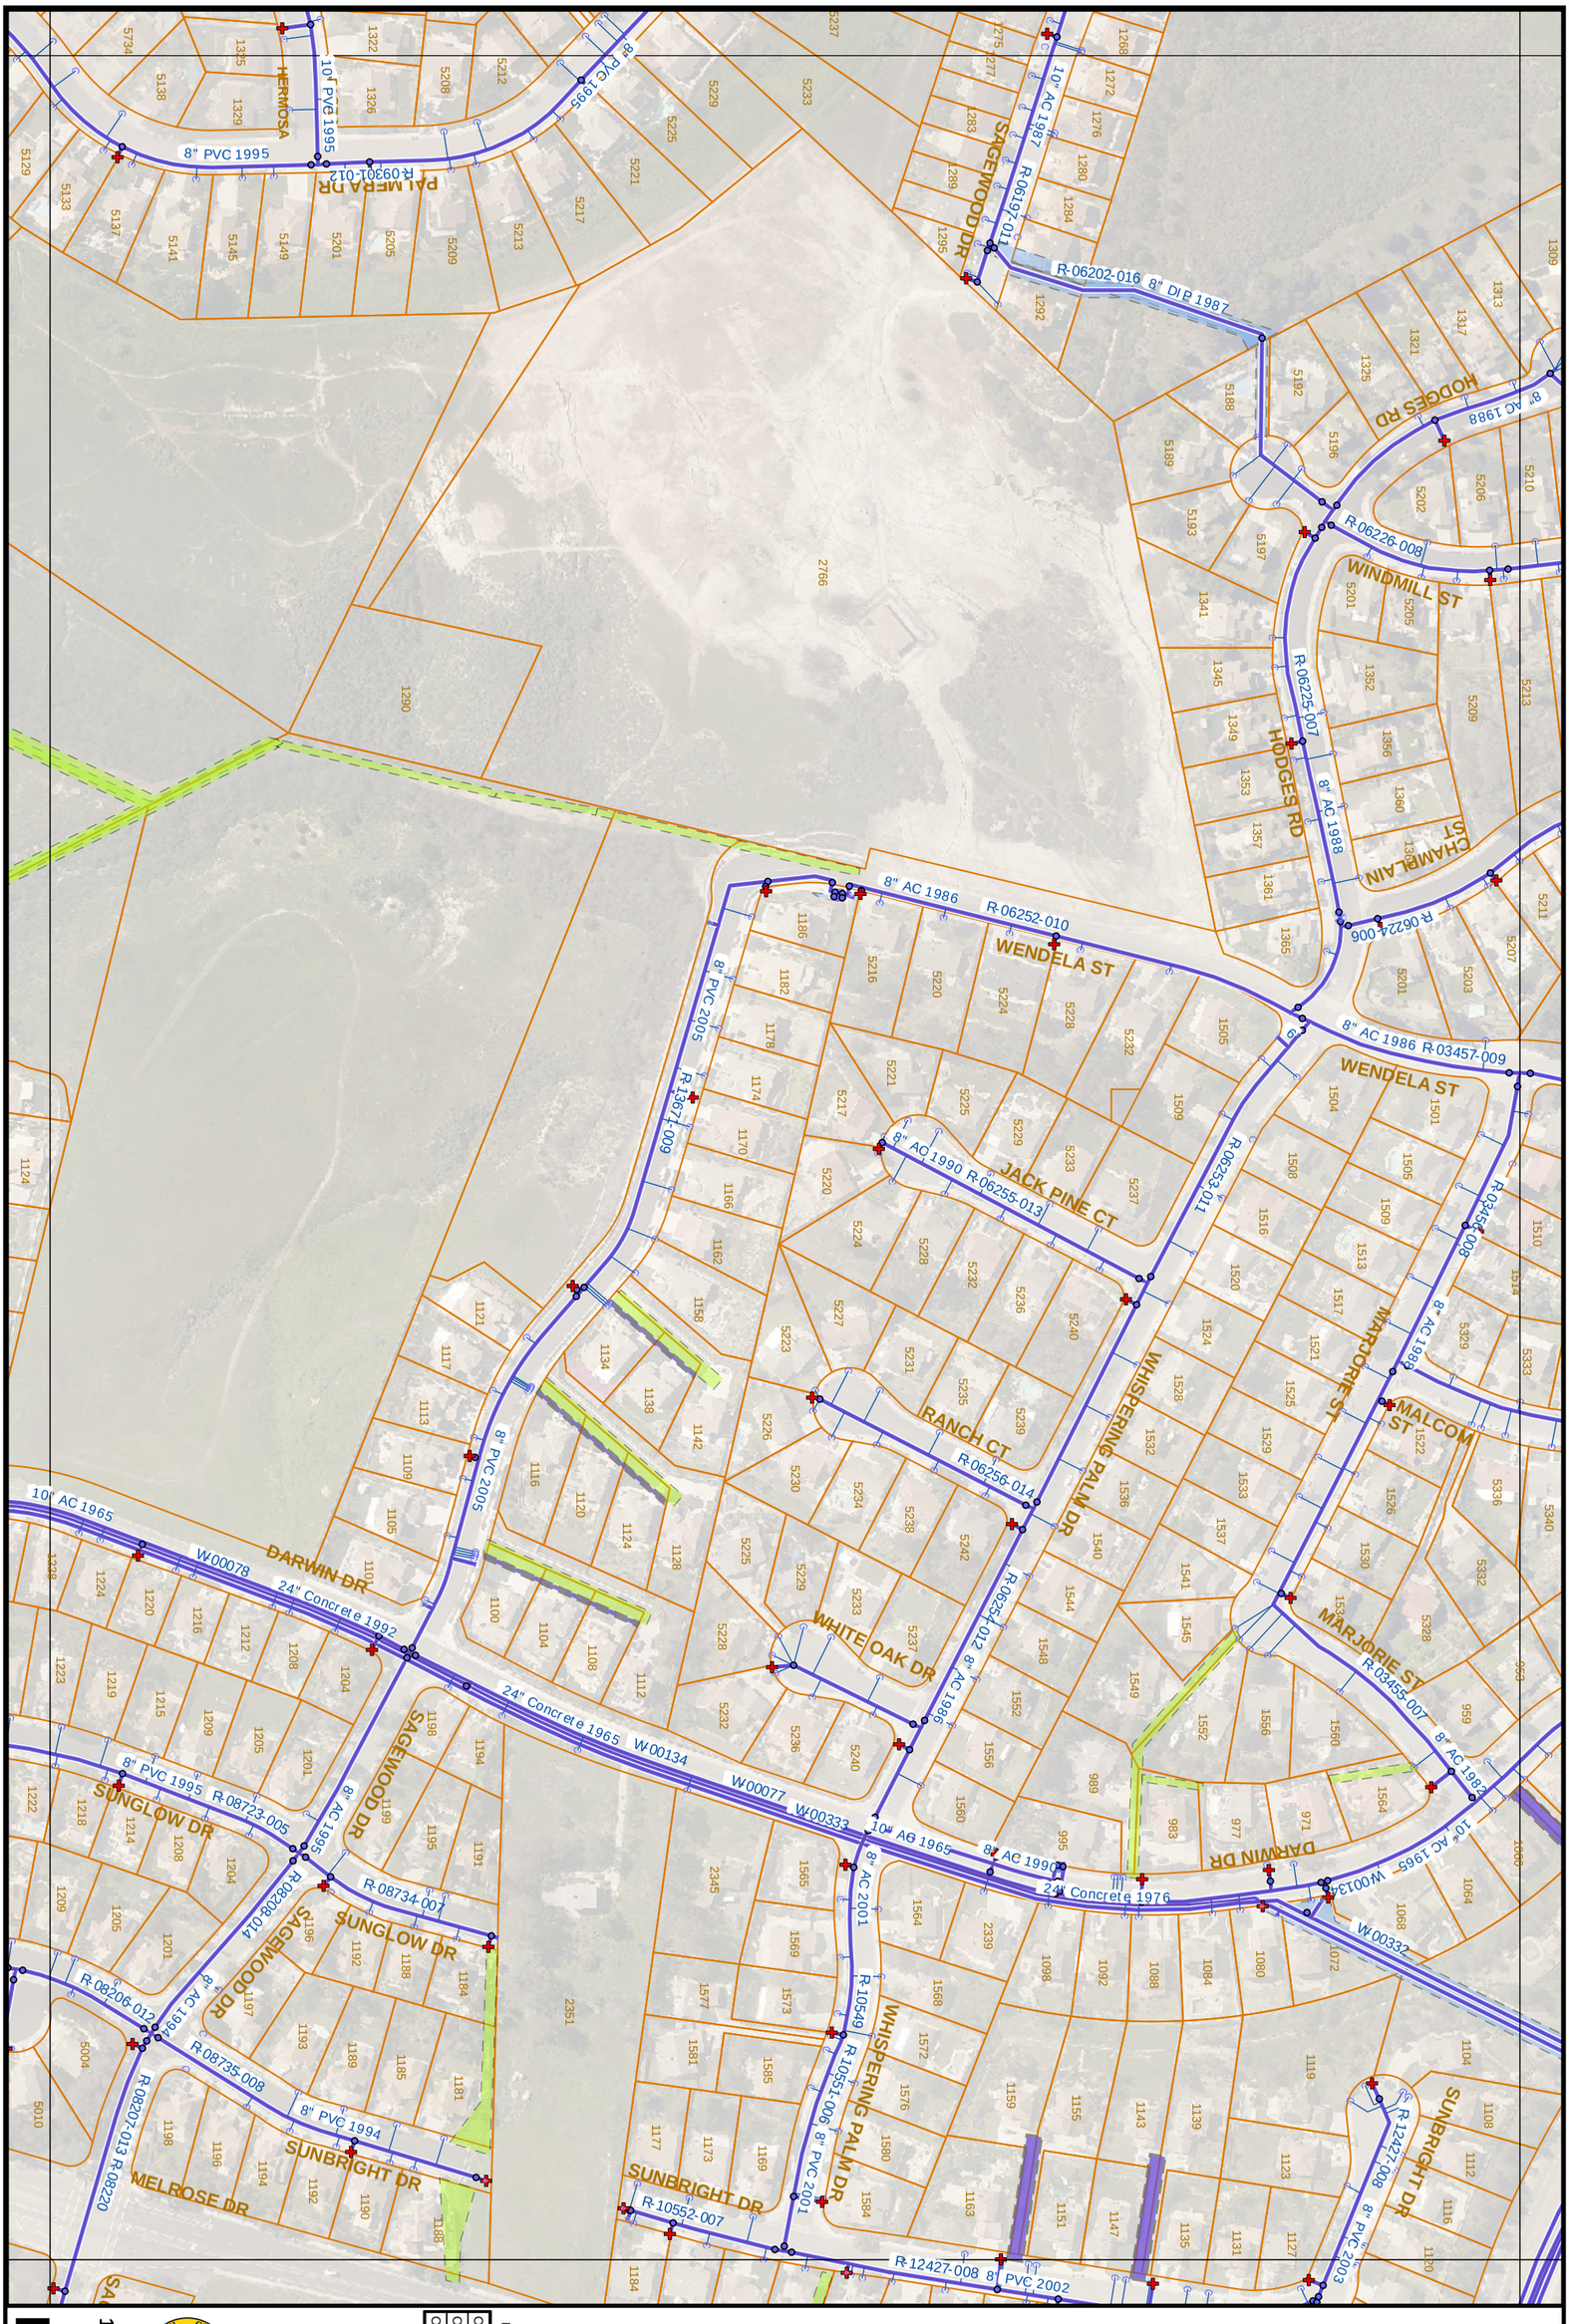

P16

1" = 200'

O17	O16	O15
P17	P16	P15
Q17	Q16	Q15

PAGE INDEX

Water Atlas Map No. P16

- THIS MAP PREPARED SOLELY FOR ILLUSTRATION PURPOSE & IS NOT TO BE RELIED UPON FOR ENGINEERING DRAWINGS.
- SOME INFORMATION MAY NOT BE ACCURATE.

11/26/2019