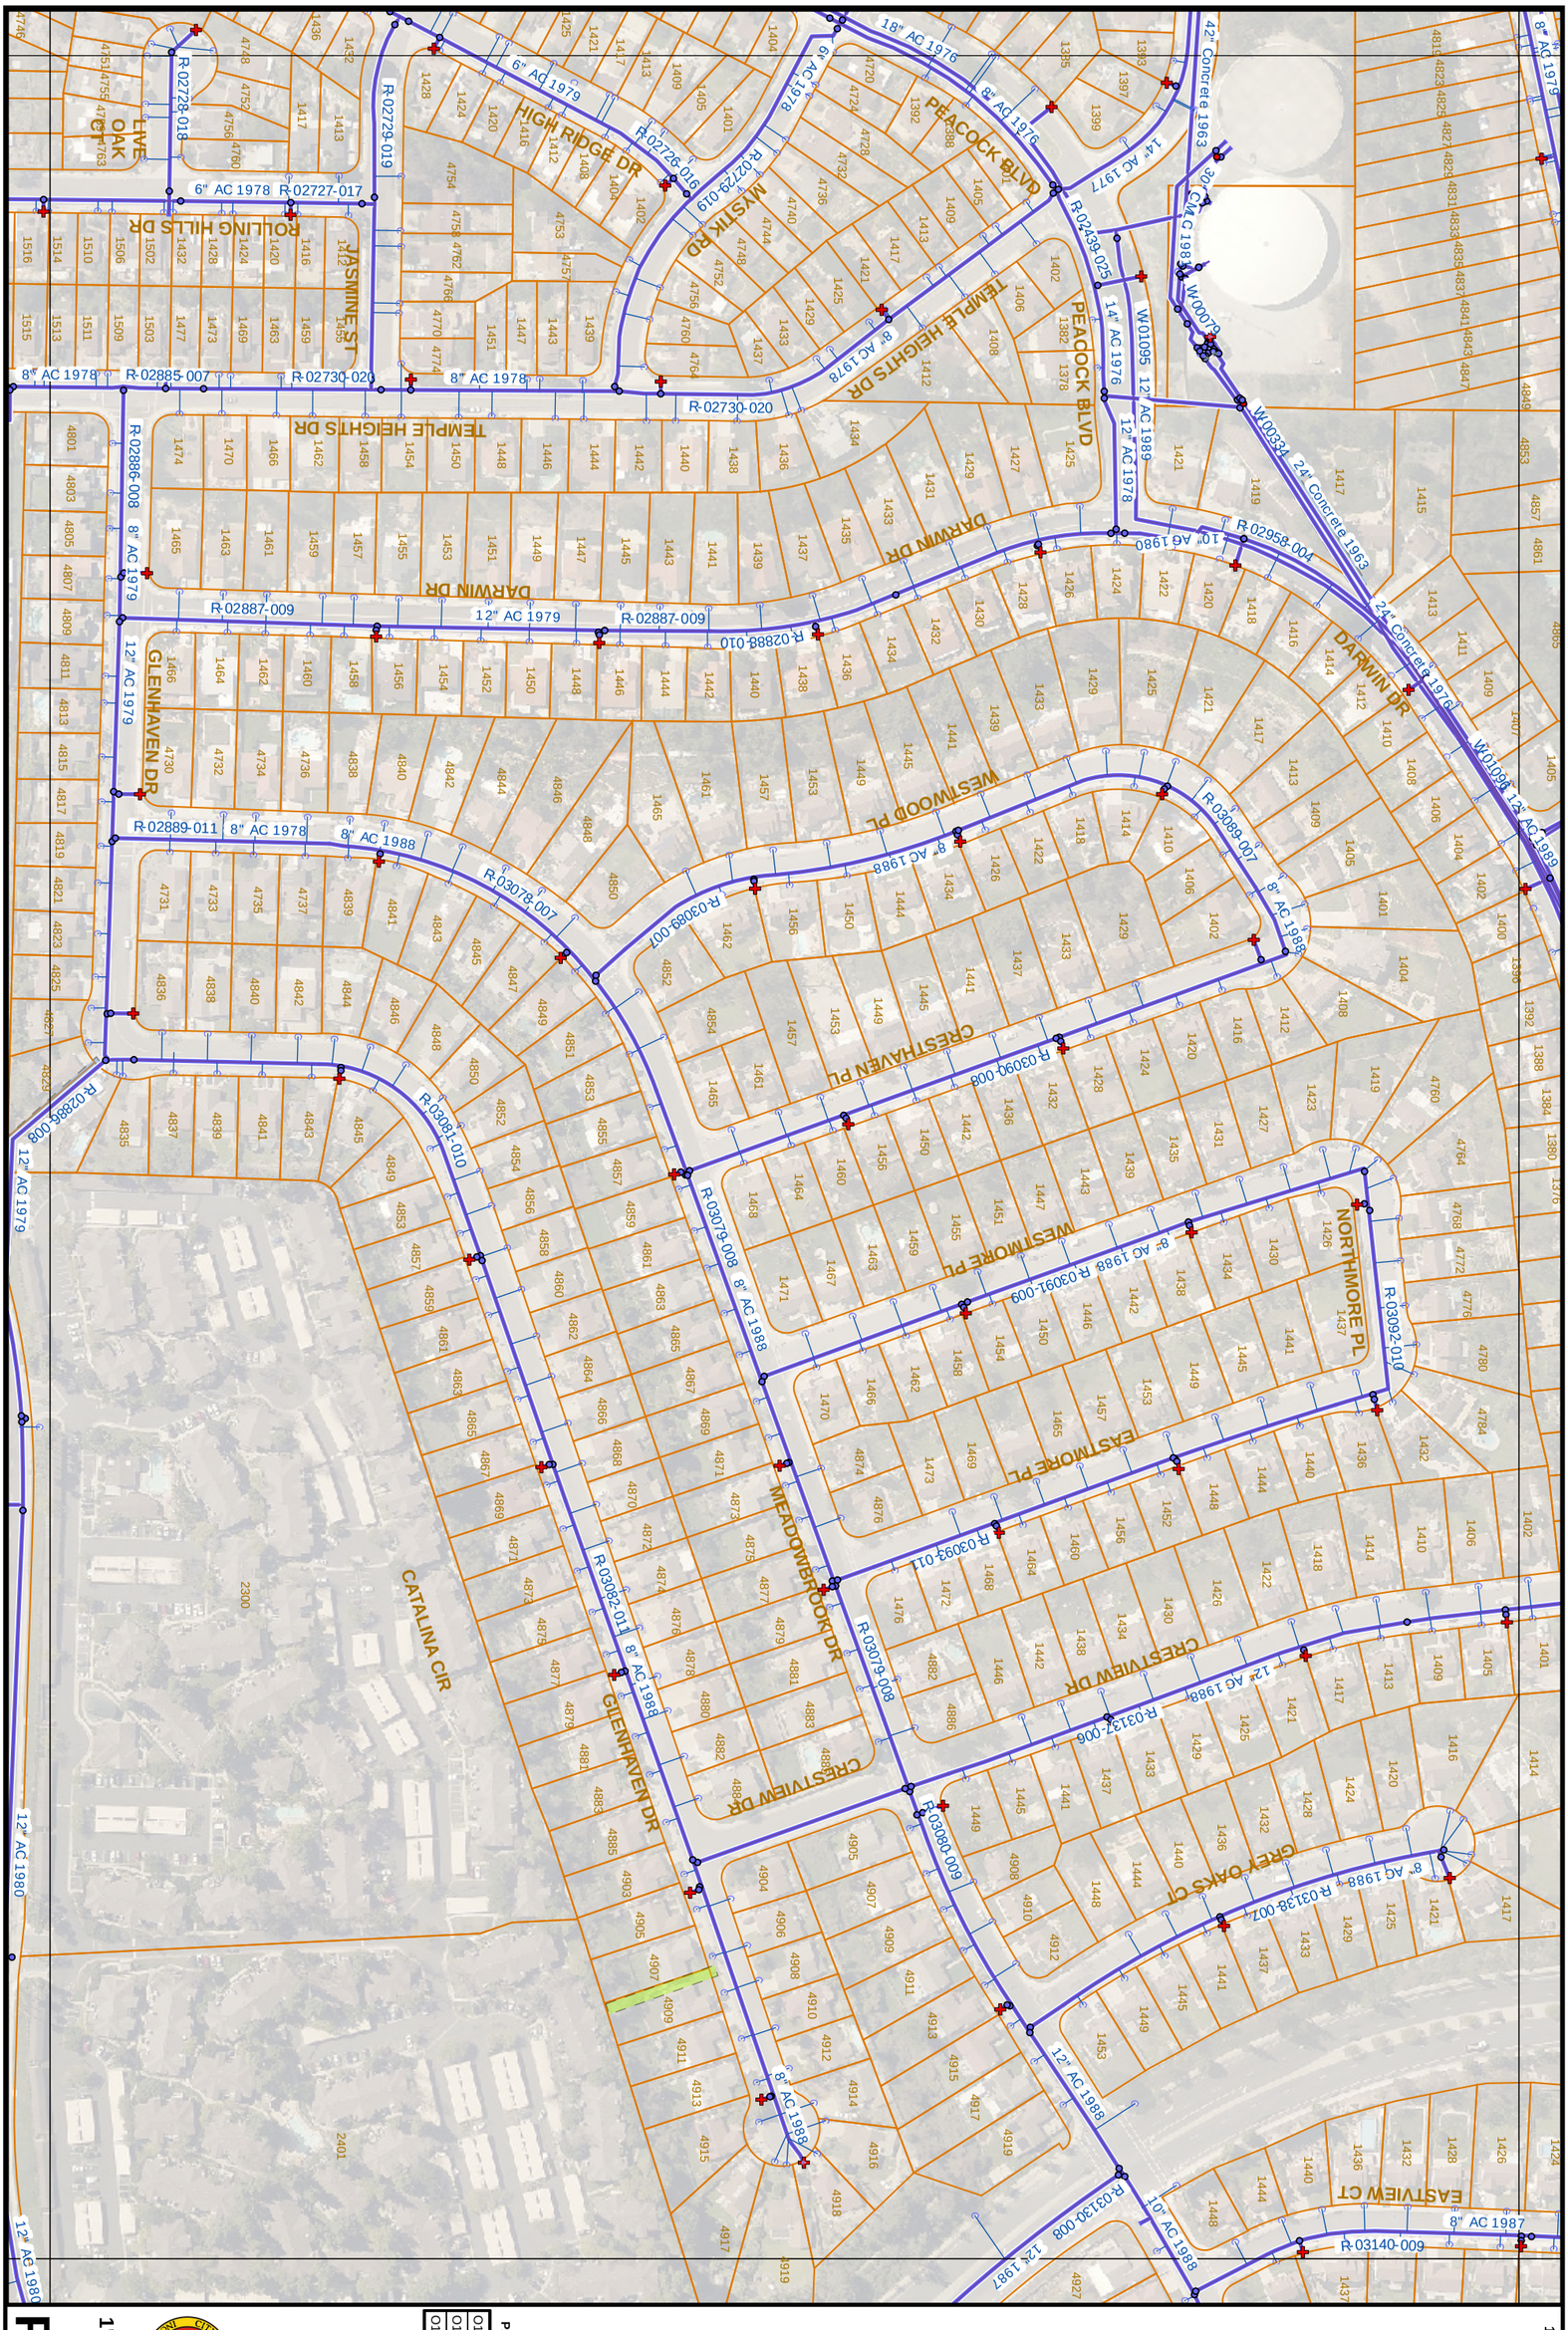

P18

1" = 200'

O19	P19	Q19
O18	P18	Q18
O17	P17	Q17

PAGE INDEX

Water Atlas Map No. P18

- THIS MAP PREPARED SOLELY FOR ILLUSTRATION PURPOSE & IS NOT TO BE RELIED UPON FOR ENGINEERING DRAWINGS.
- SOME INFORMATION MAY NOT BE ACCURATE.

11/26/2019