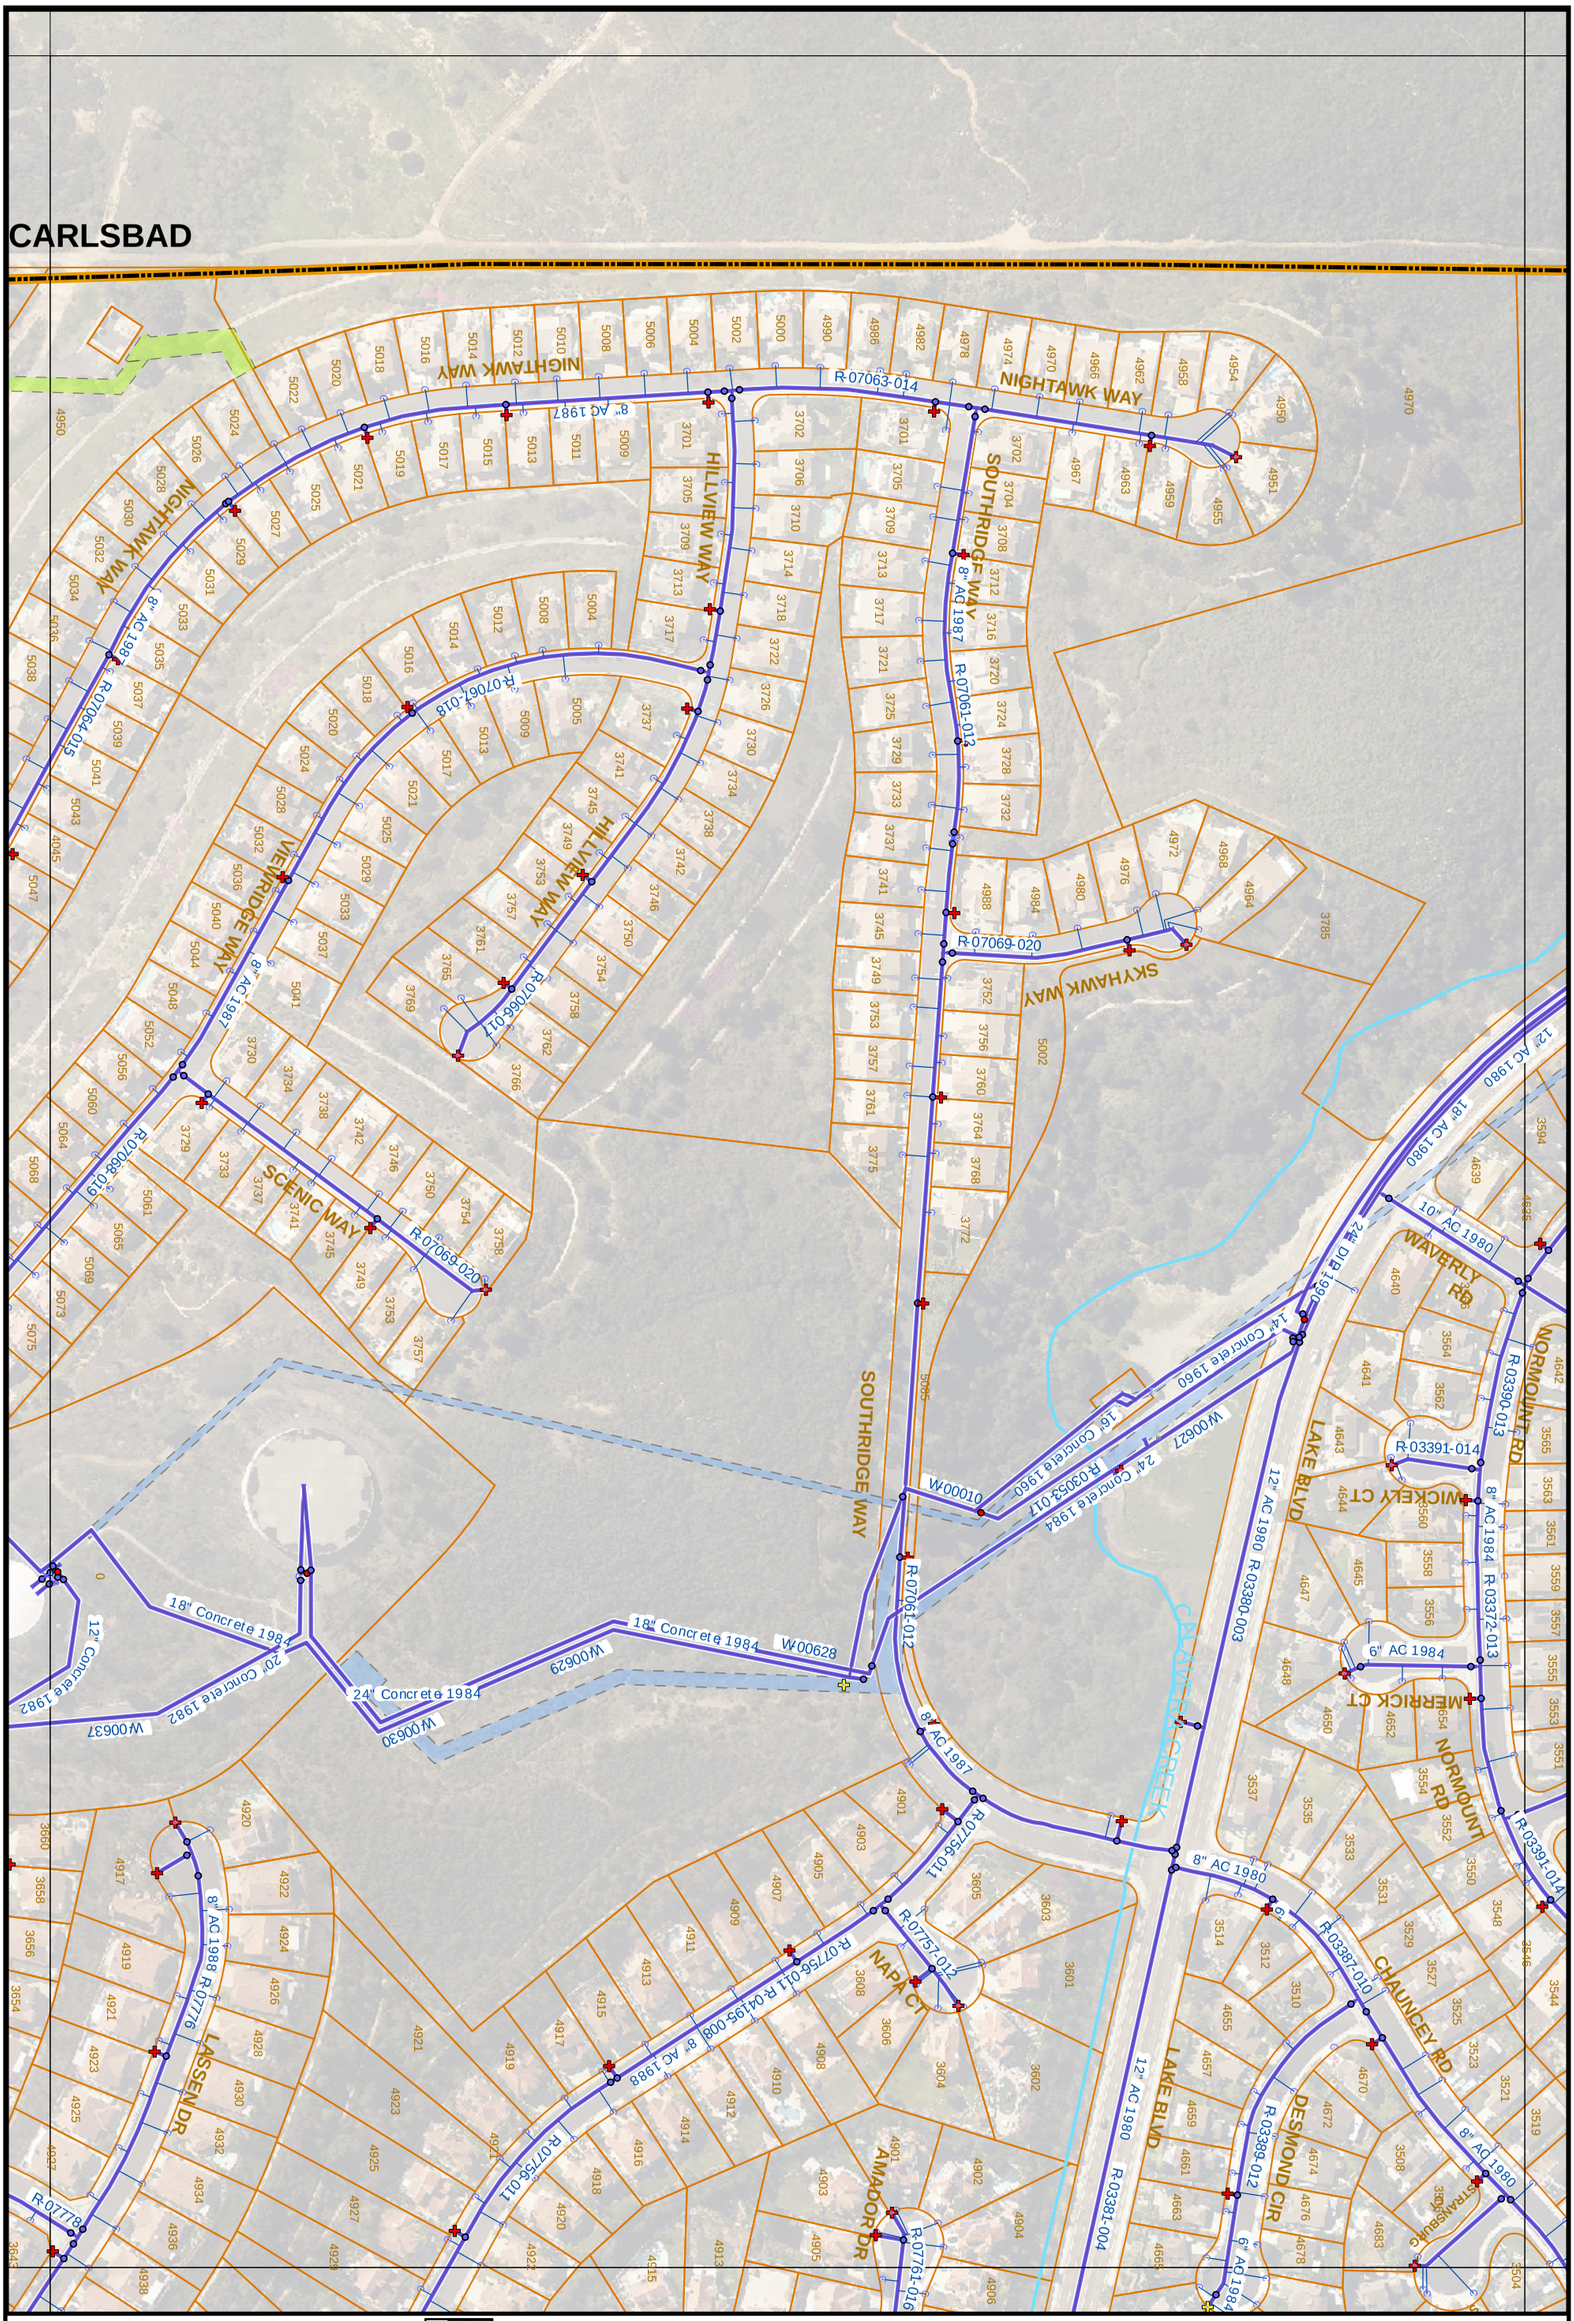

P27

1" = 200'

	O27	O26 P26 Q26
P28	P27	Q27
Q28		

PAGE INDEX

Water Atlas Map No. P27

- THIS MAP PREPARED SOLELY FOR ILLUSTRATION PURPOSE & IS NOT TO BE RELIED UPON FOR ENGINEERING DRAWINGS.
- SOME INFORMATION MAY NOT BE ACCURATE.

11/26/2019