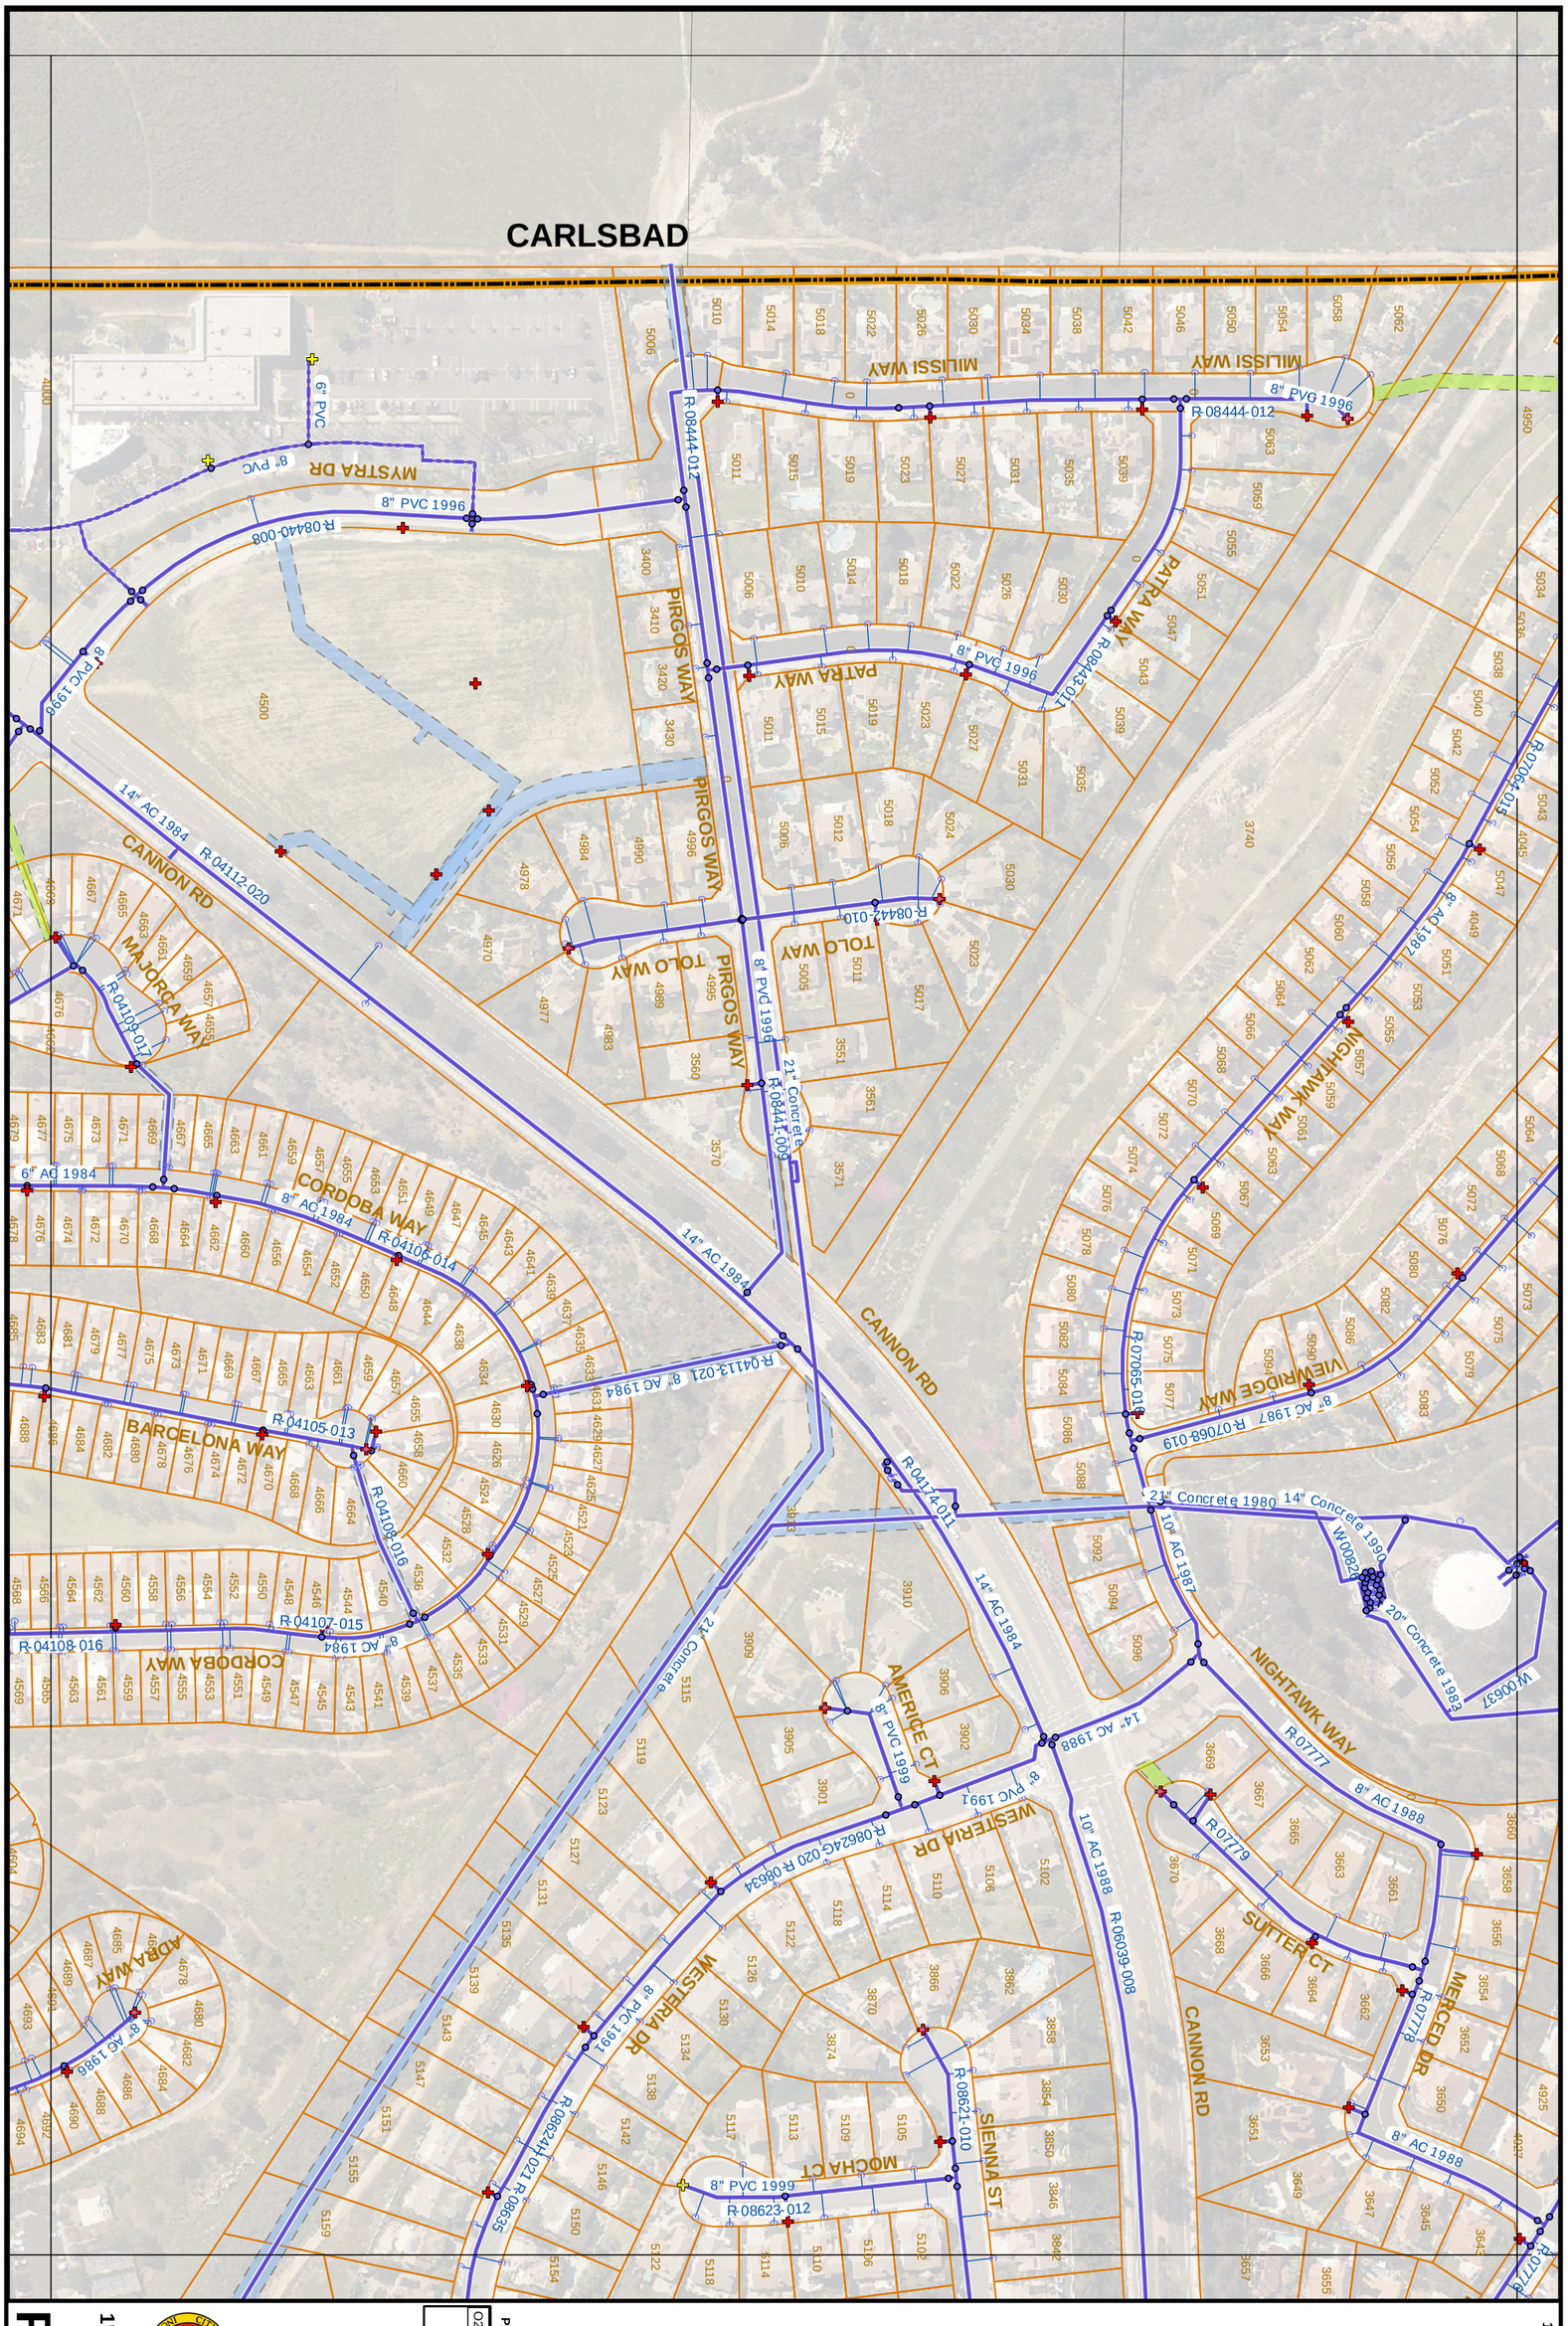

P28

1" = 200'

		O27
	P28	P27 Q27
P29	Q28	
Q29		

PAGE INDEX

Water Atlas Map No. P28

- THIS MAP PREPARED SOLELY FOR ILLUSTRATION PURPOSE & IS NOT TO BE RELIED UPON FOR ENGINEERING DRAWINGS.
- SOME INFORMATION MAY NOT BE ACCURATE.

11/26/2019