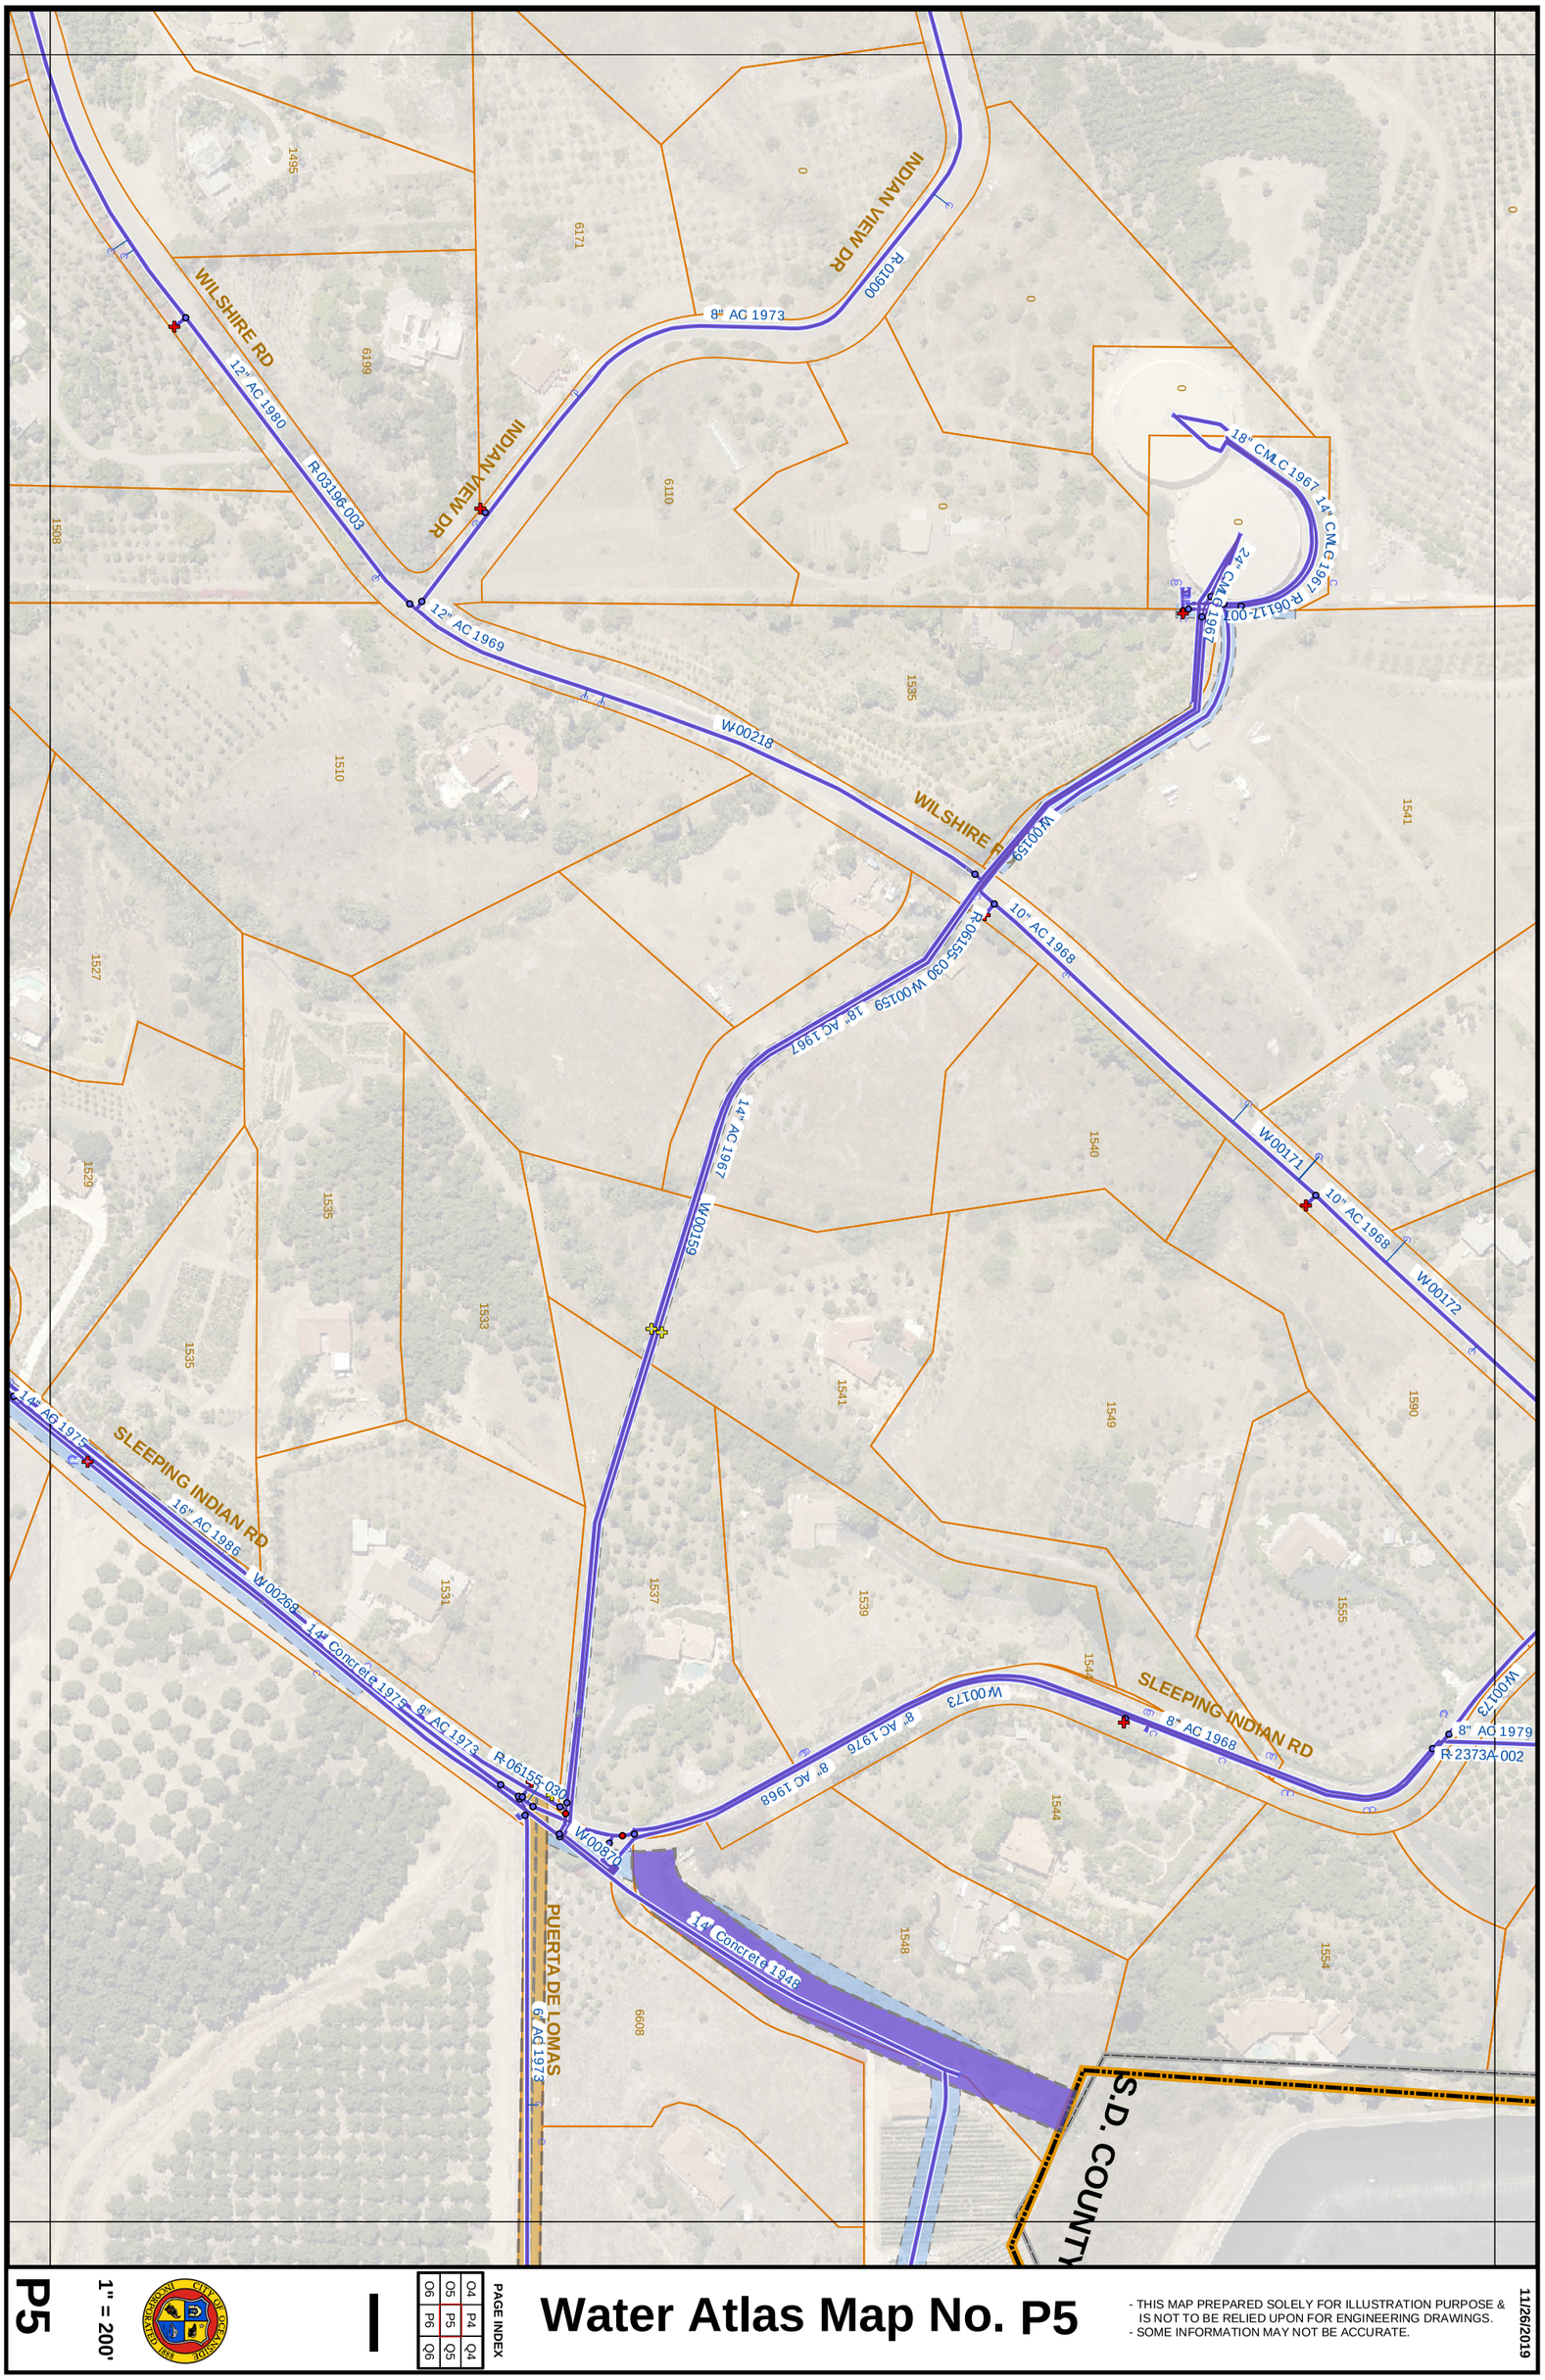

P5

1" = 200'

O6	O5	O4
P6	P5	P4
Q6	Q5	Q4

PAGE INDEX

Water Atlas Map No. P5

- THIS MAP PREPARED SOLELY FOR ILLUSTRATION PURPOSE & IS NOT TO BE RELIED UPON FOR ENGINEERING DRAWINGS.
- SOME INFORMATION MAY NOT BE ACCURATE.

11/26/2019