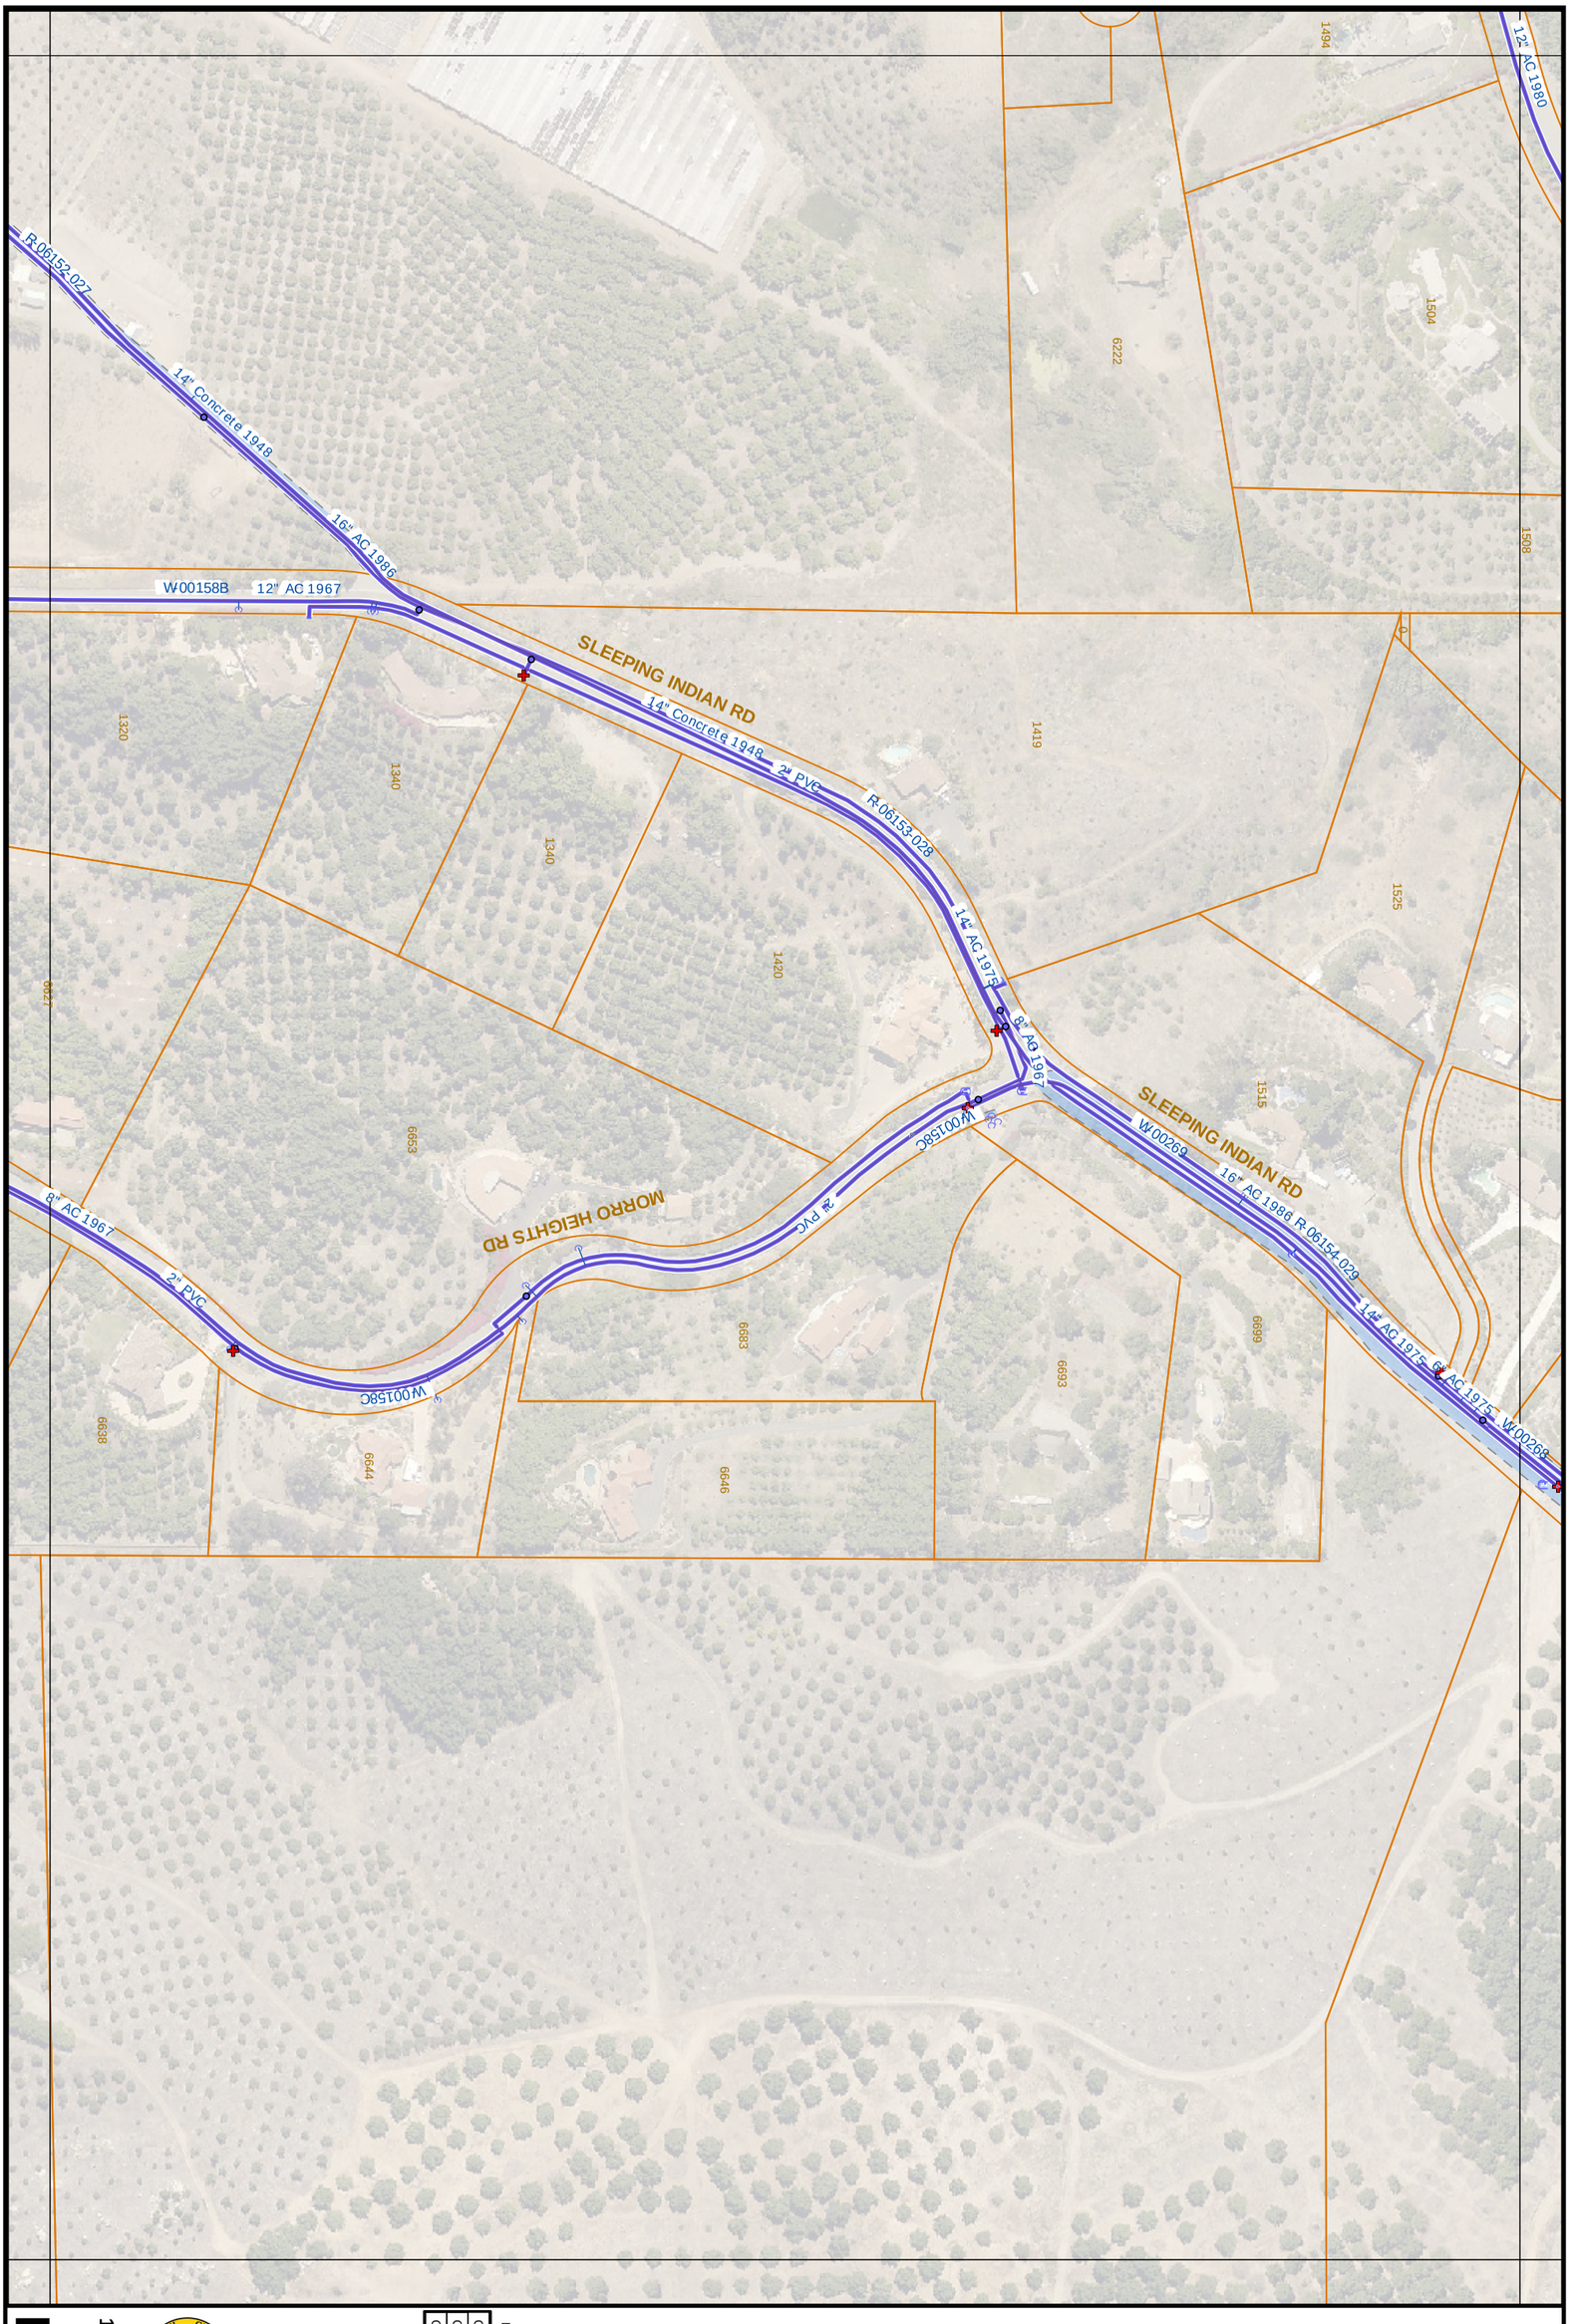

P6

1" = 200'

O7	O6	O5
P7	P6	P5
Q7	Q6	Q5

PAGE INDEX

Water Atlas Map No. P6

- THIS MAP PREPARED SOLELY FOR ILLUSTRATION PURPOSE & IS NOT TO BE RELIED UPON FOR ENGINEERING DRAWINGS.
- SOME INFORMATION MAY NOT BE ACCURATE.

11/26/2019