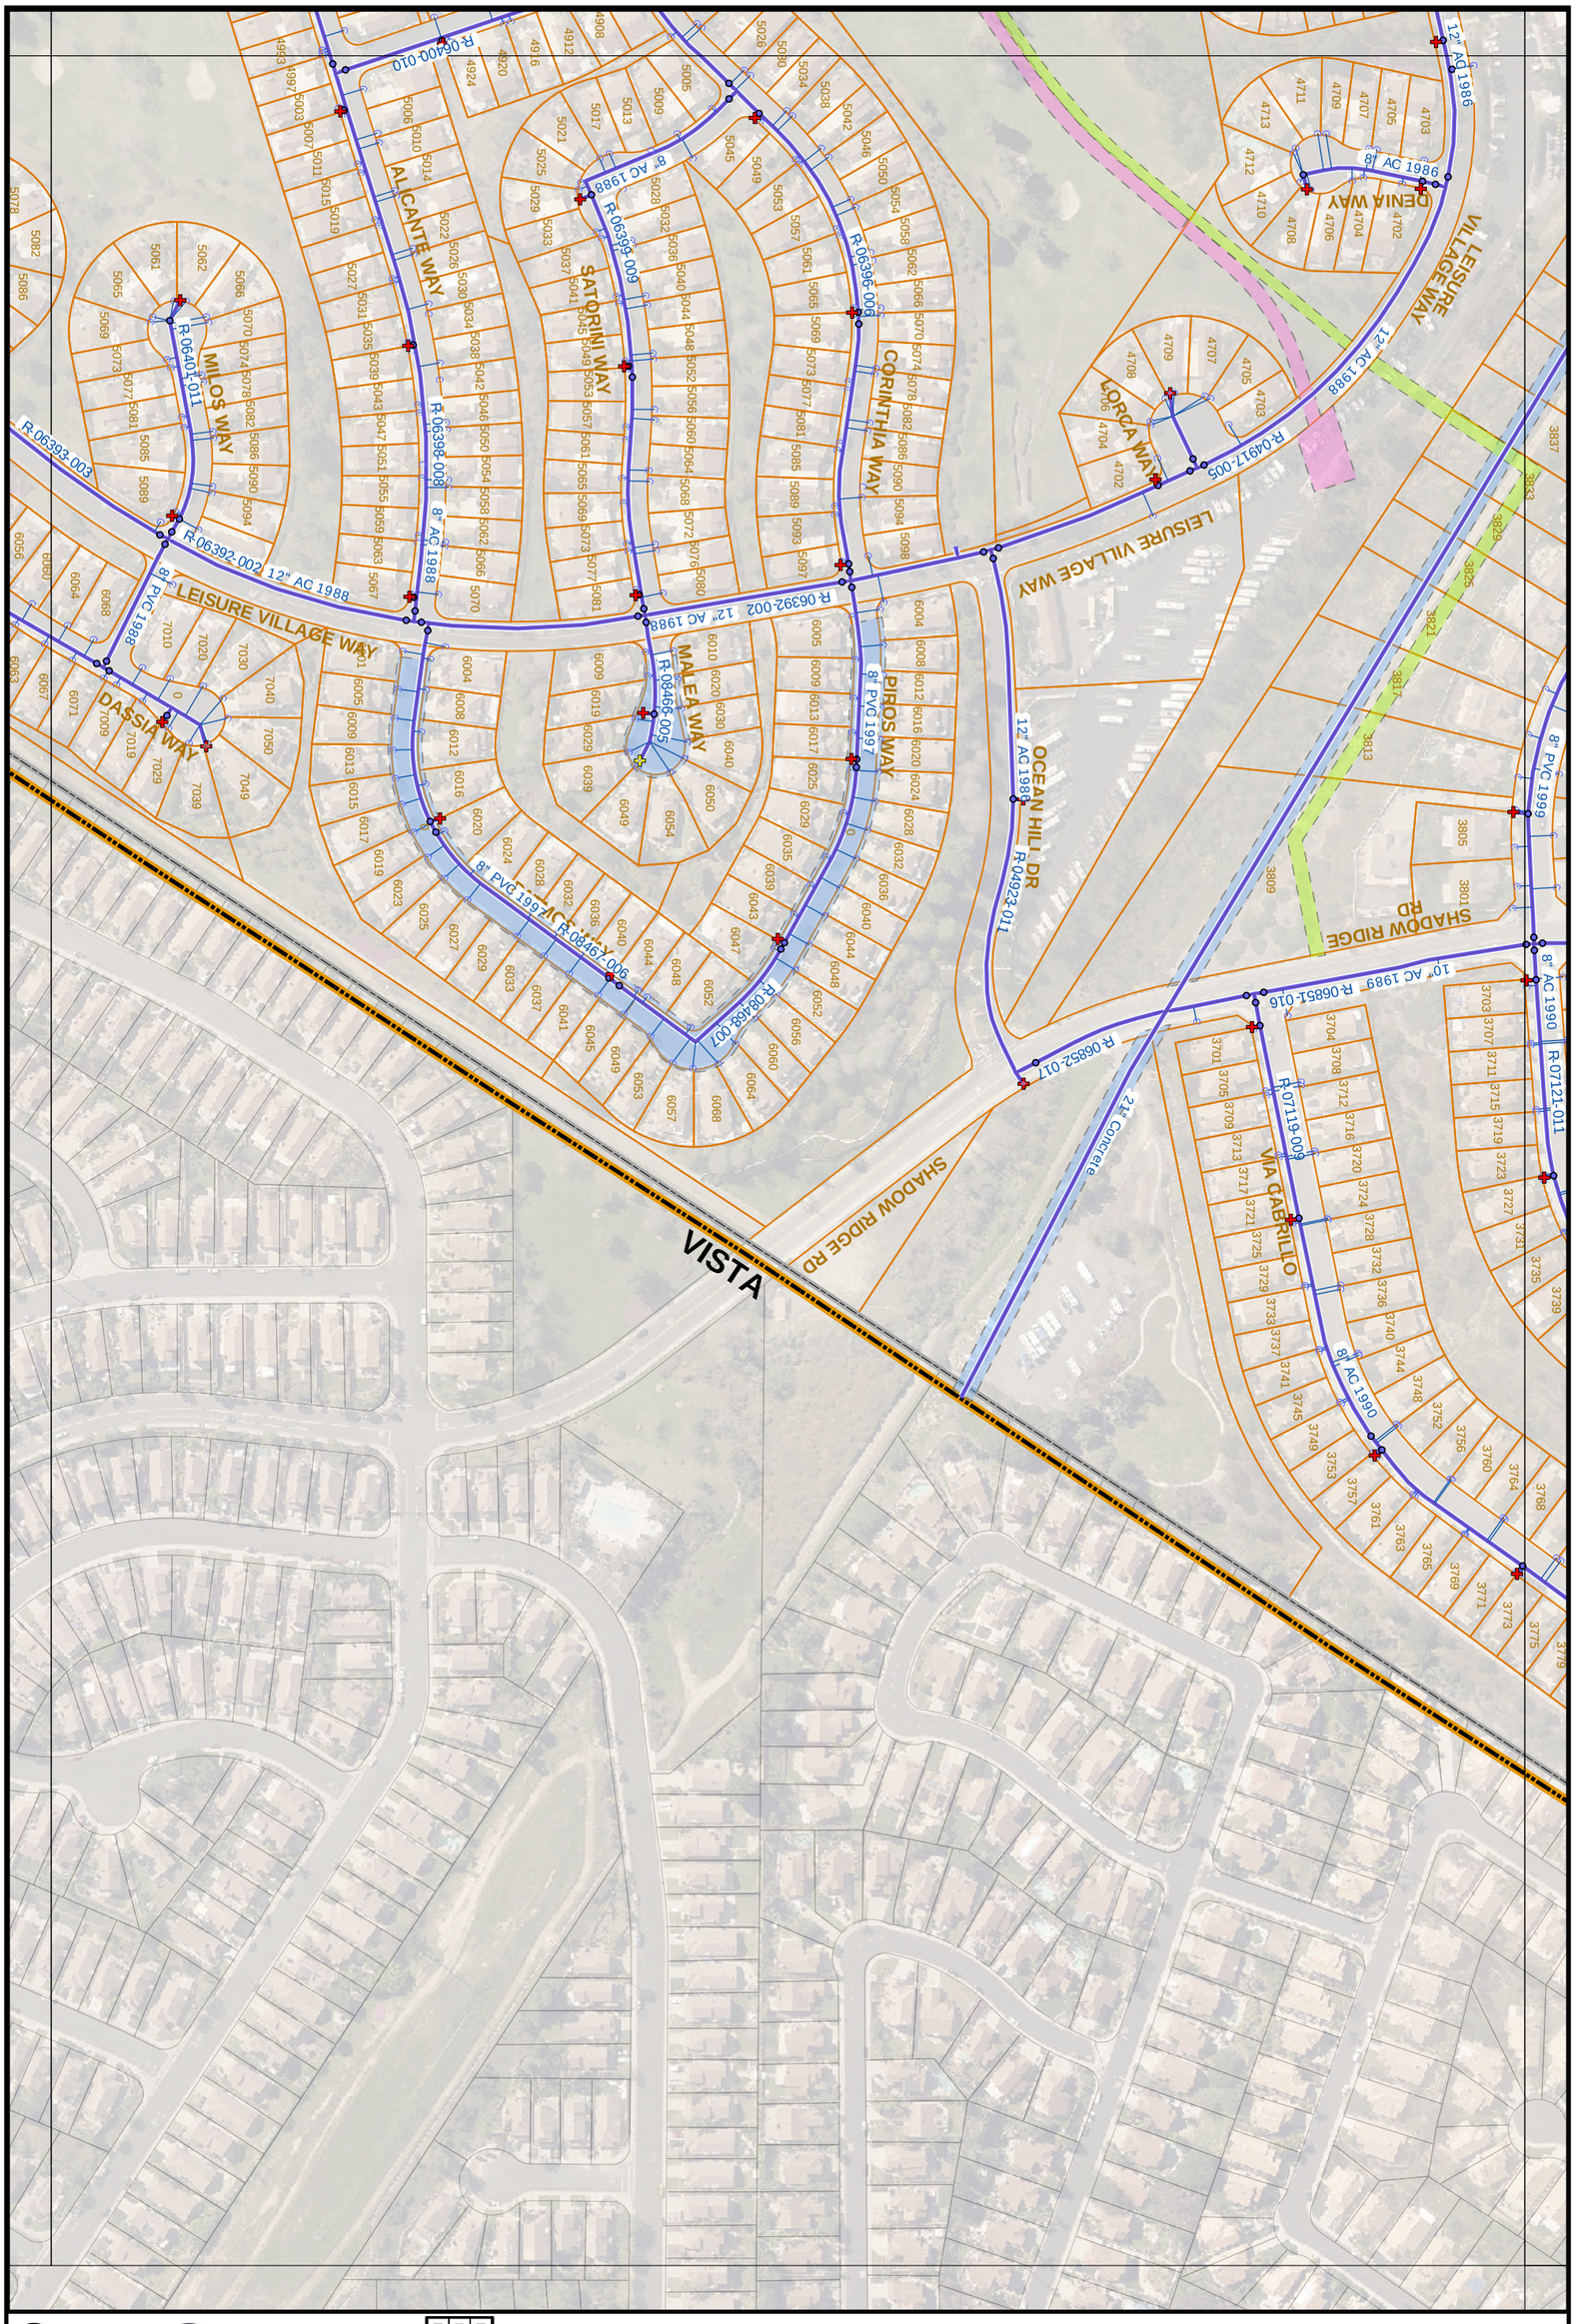

Q29

1" = 200'

P30	P29	P28
Q30	Q29	Q28
		R28

PAGE INDEX

Water Atlas Map No. Q29

- THIS MAP PREPARED SOLELY FOR ILLUSTRATION PURPOSE & IS NOT TO BE RELIED UPON FOR ENGINEERING DRAWINGS.
- SOME INFORMATION MAY NOT BE ACCURATE.

11/26/2019