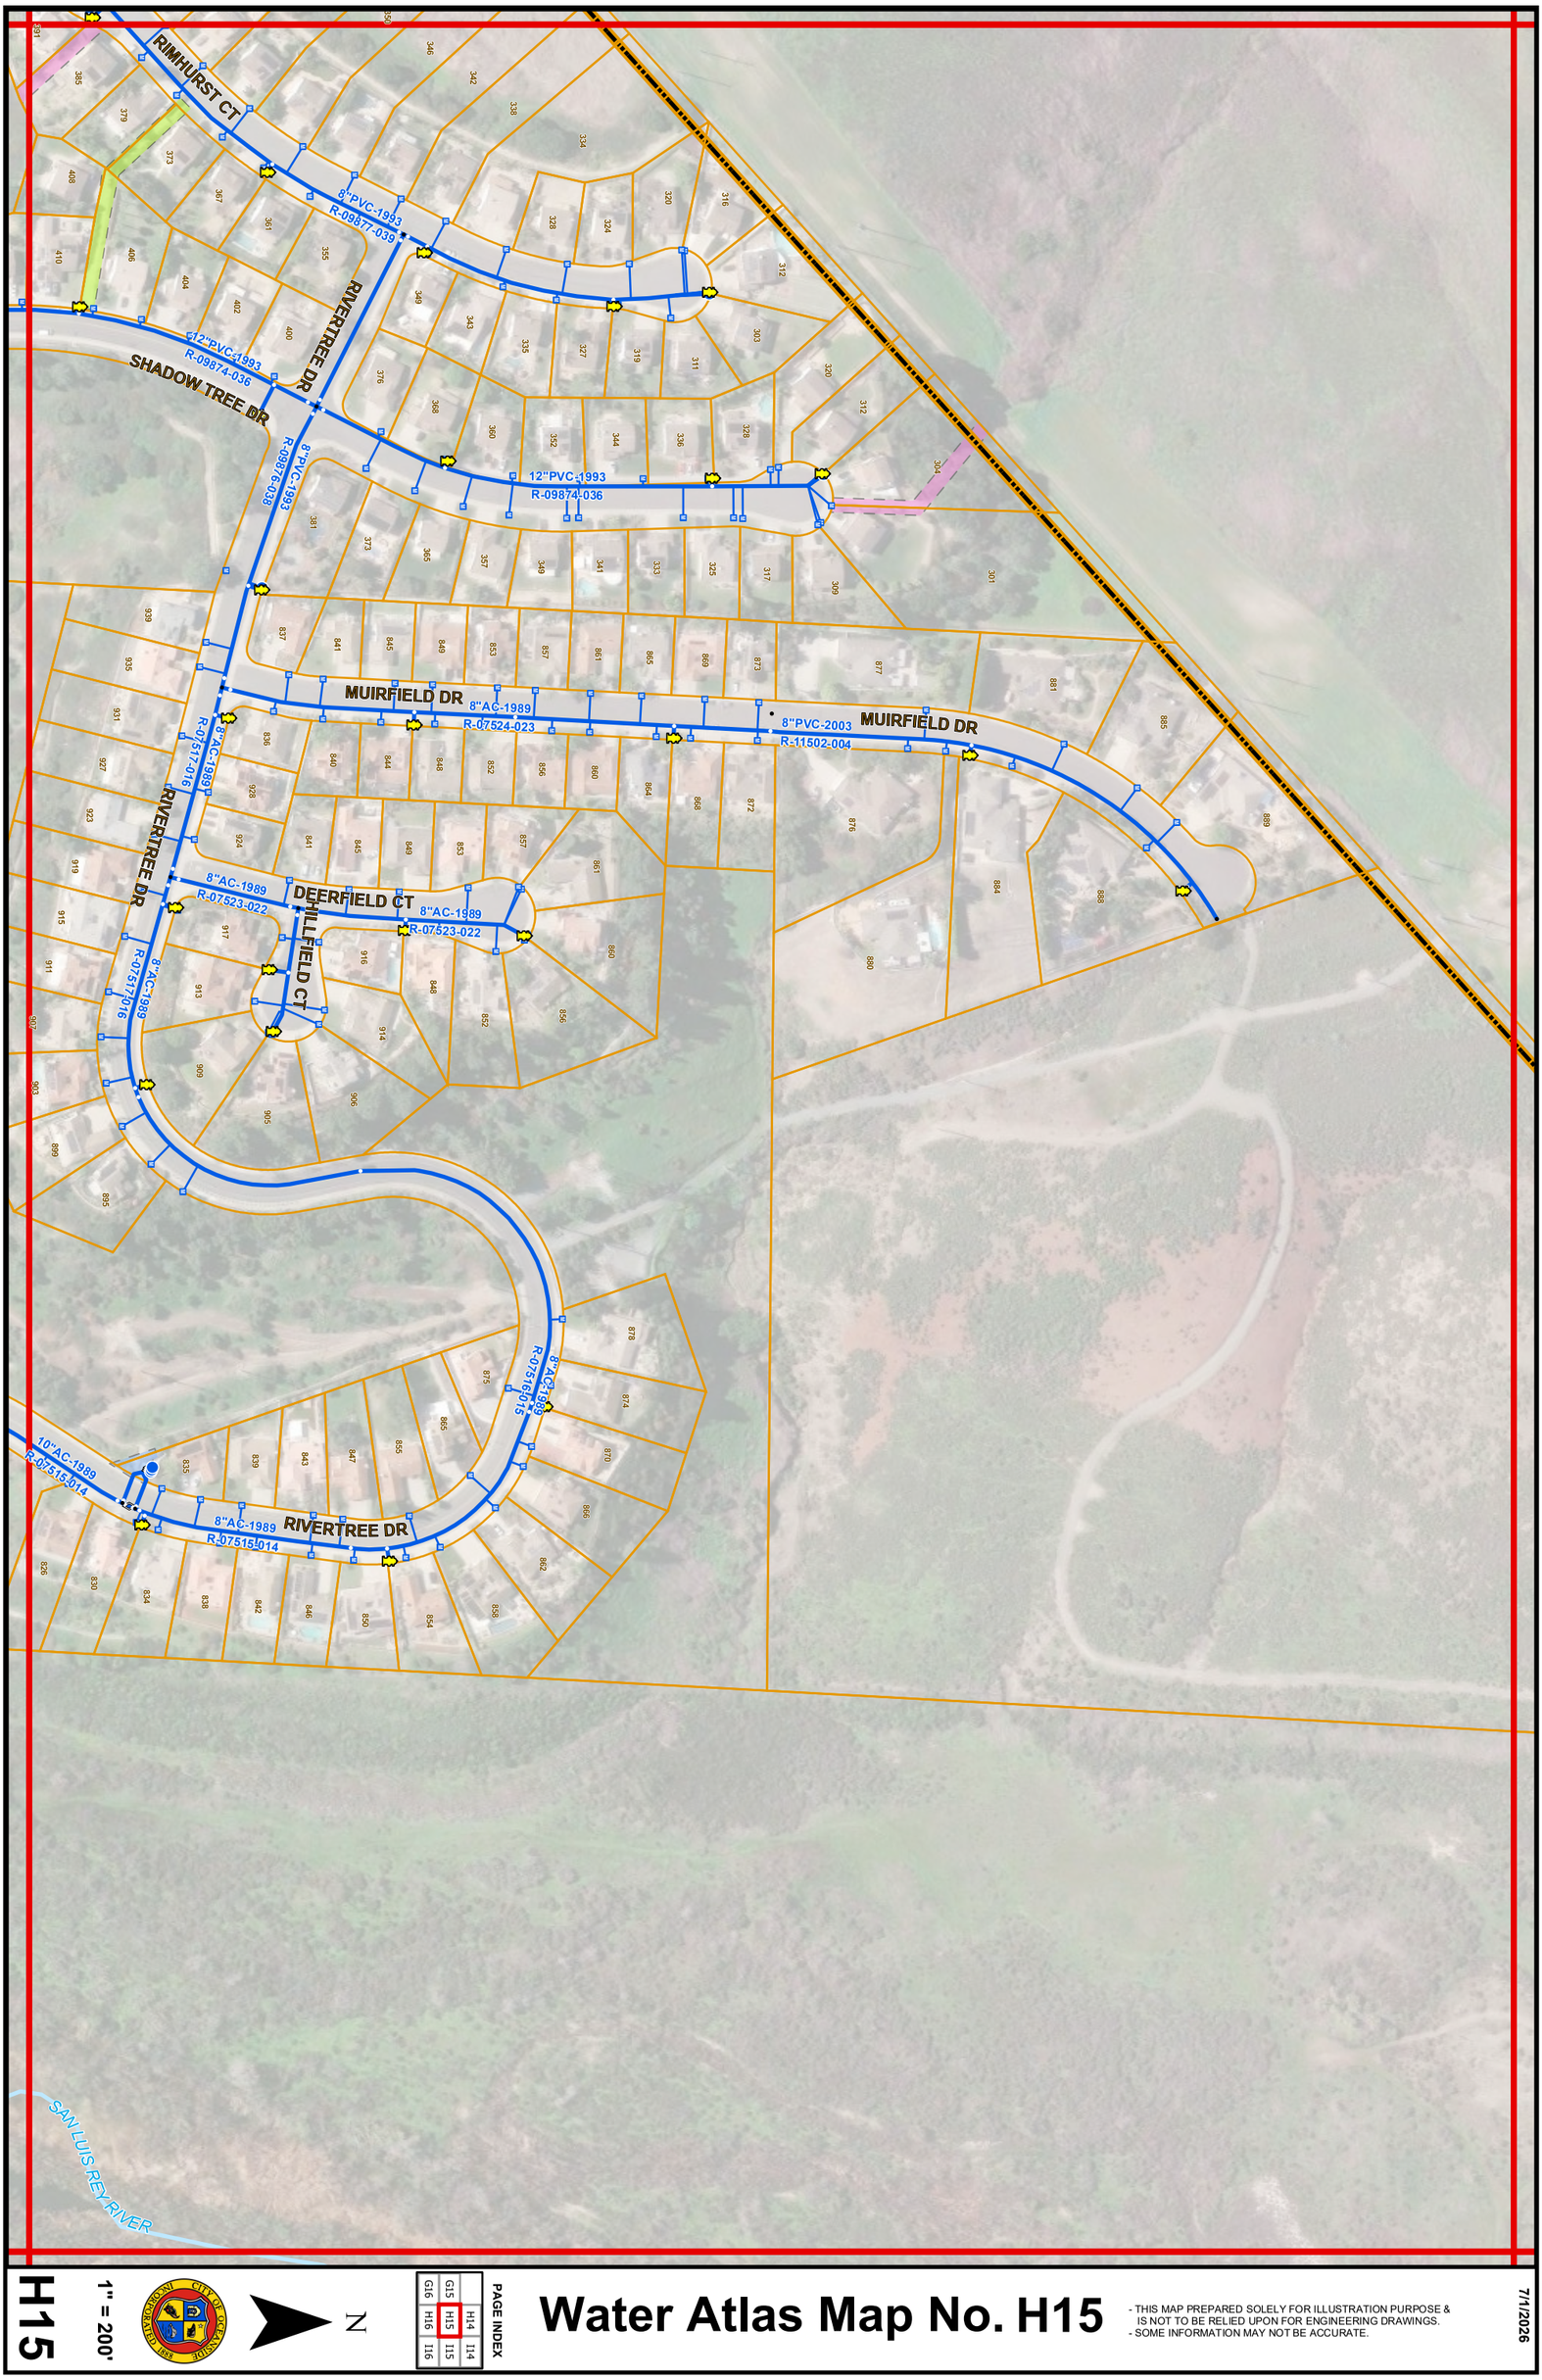

H15

1" = 200'

N

G16	G15	
H16	H15	H14
I16	I15	I14

PAGE INDEX

Water Atlas Map No. H15

- THIS MAP PREPARED SOLELY FOR ILLUSTRATION PURPOSE & IS NOT TO BE RELIED UPON FOR ENGINEERING DRAWINGS.
- SOME INFORMATION MAY NOT BE ACCURATE.

7/1/2026