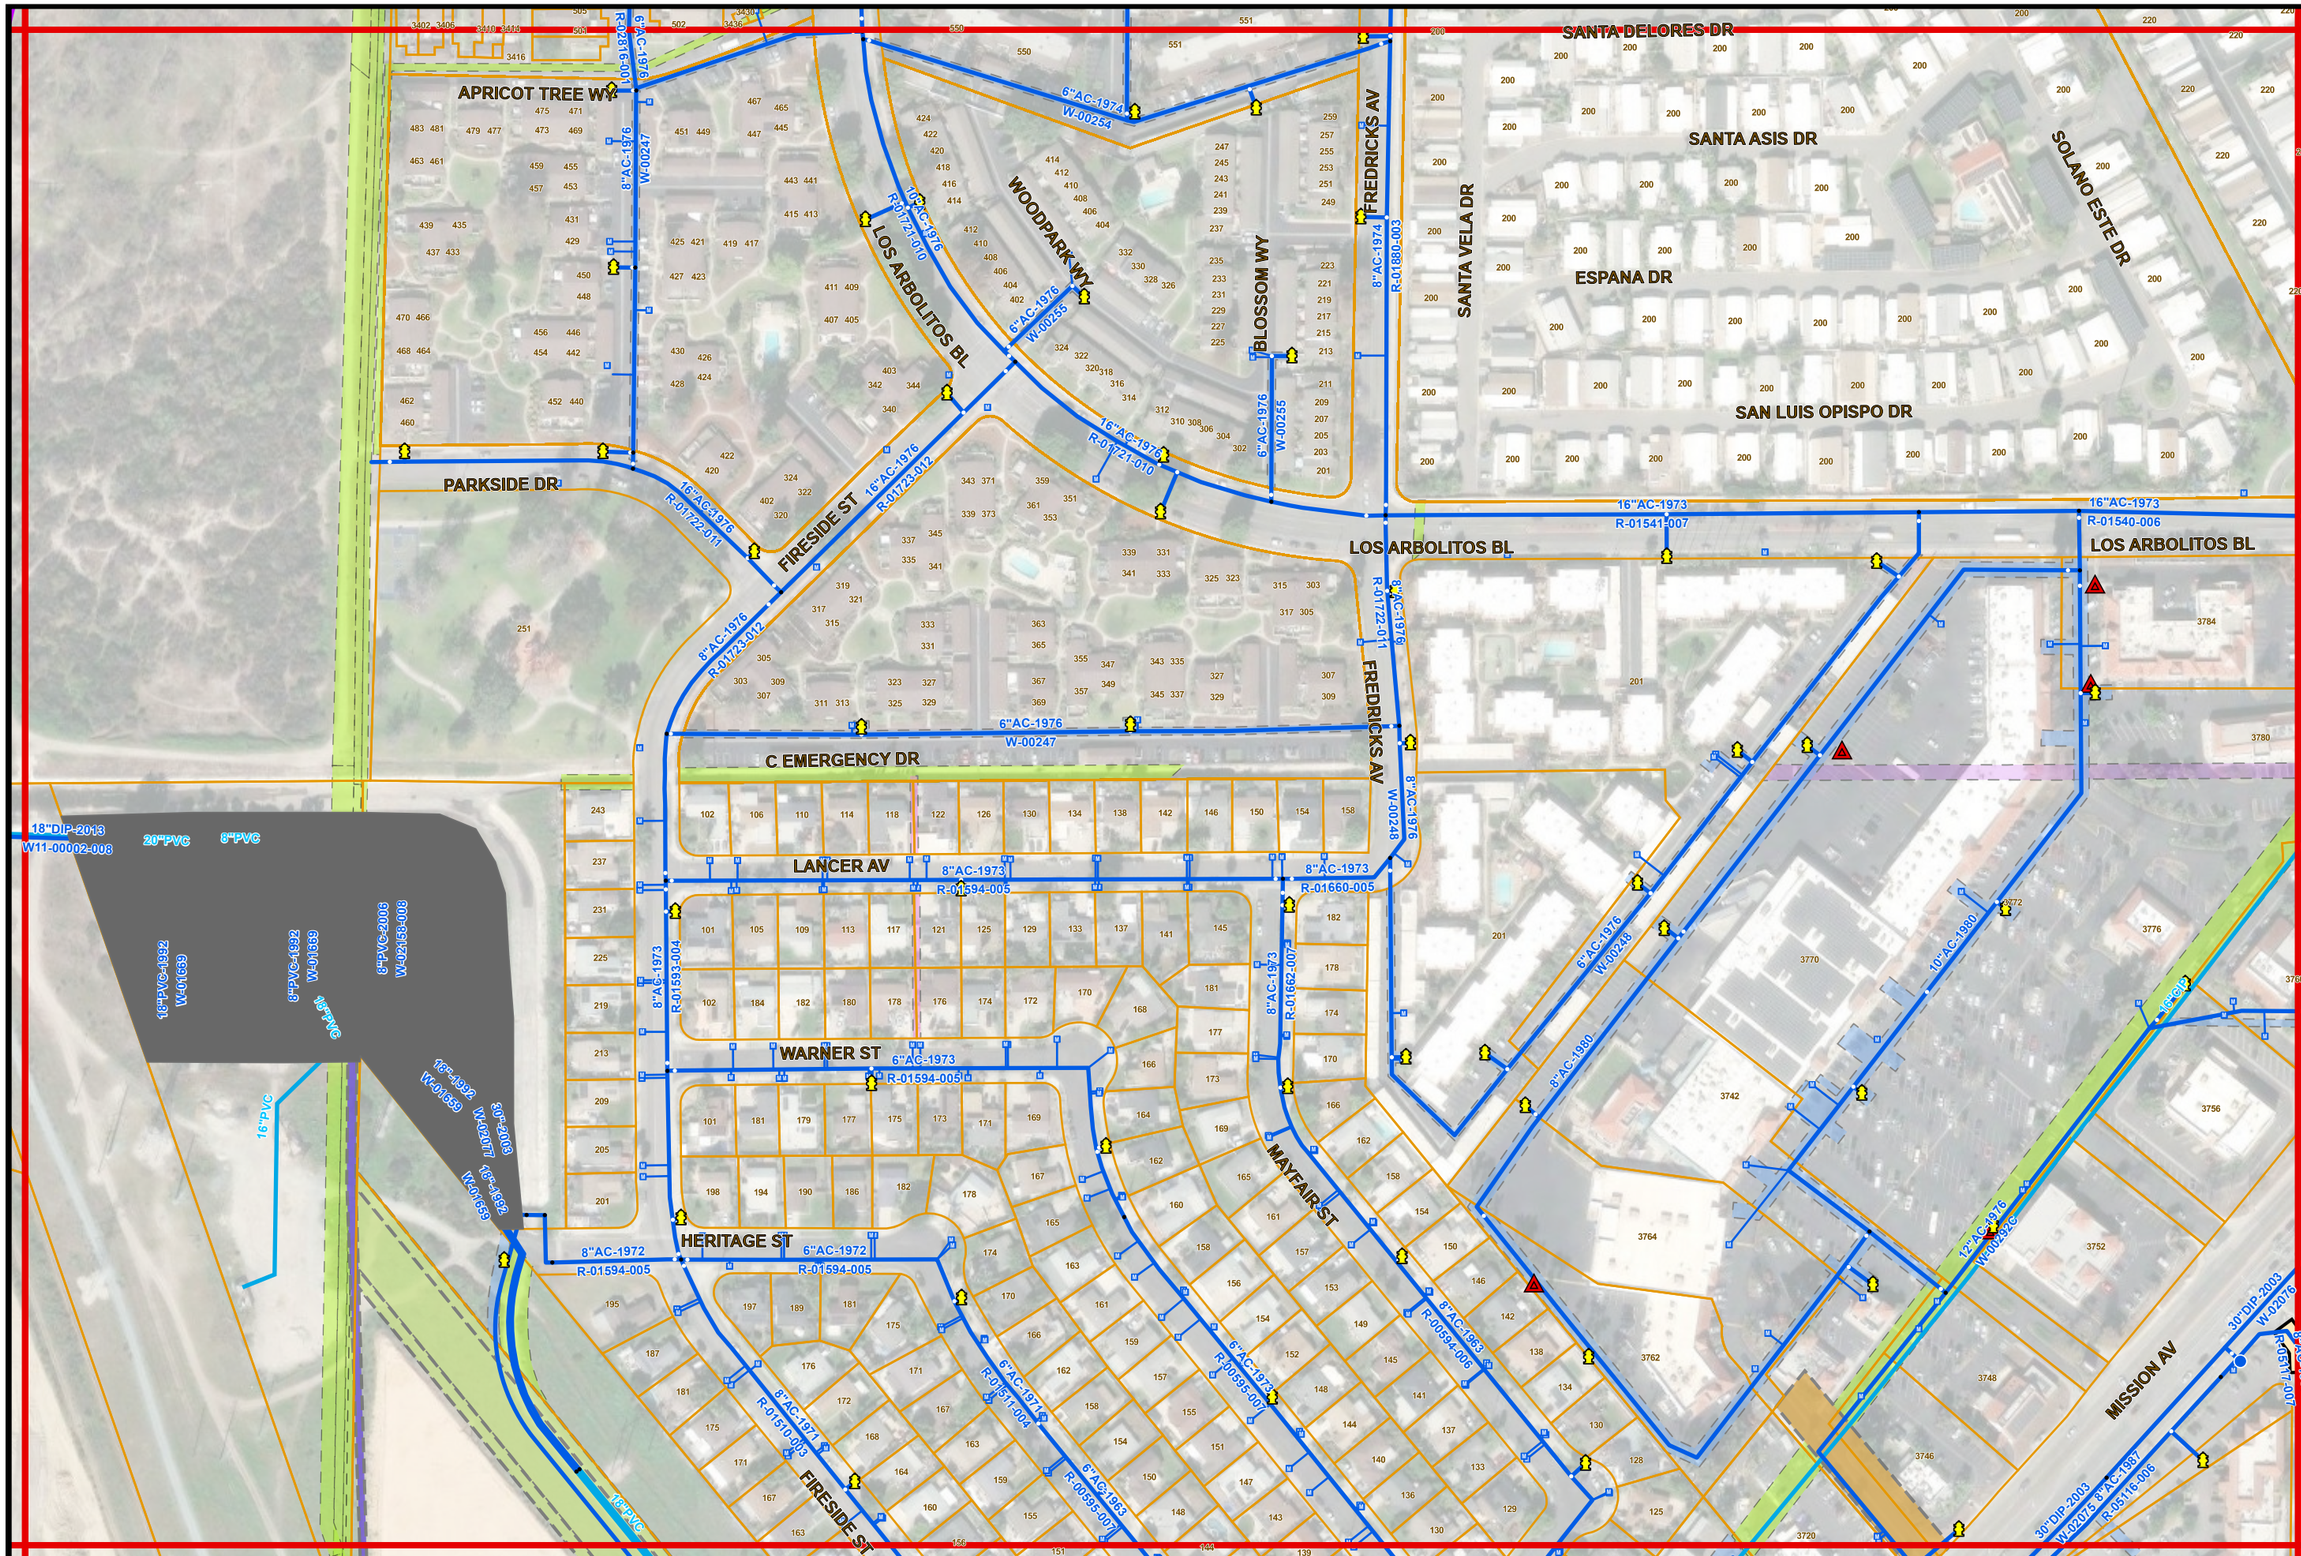

7/1/2026

- THIS MAP PREPARED SOLELY FOR ILLUSTRATION PURPOSE & IS NOT TO BE RELIED UPON FOR ENGINEERING DRAWINGS.
- SOME INFORMATION MAY NOT BE ACCURATE.

Water Atlas Map No. I17

PAGE INDEX

H16	I16	J16
H17	I17	J17
H18	I18	J18

N

1" = 200'

I17