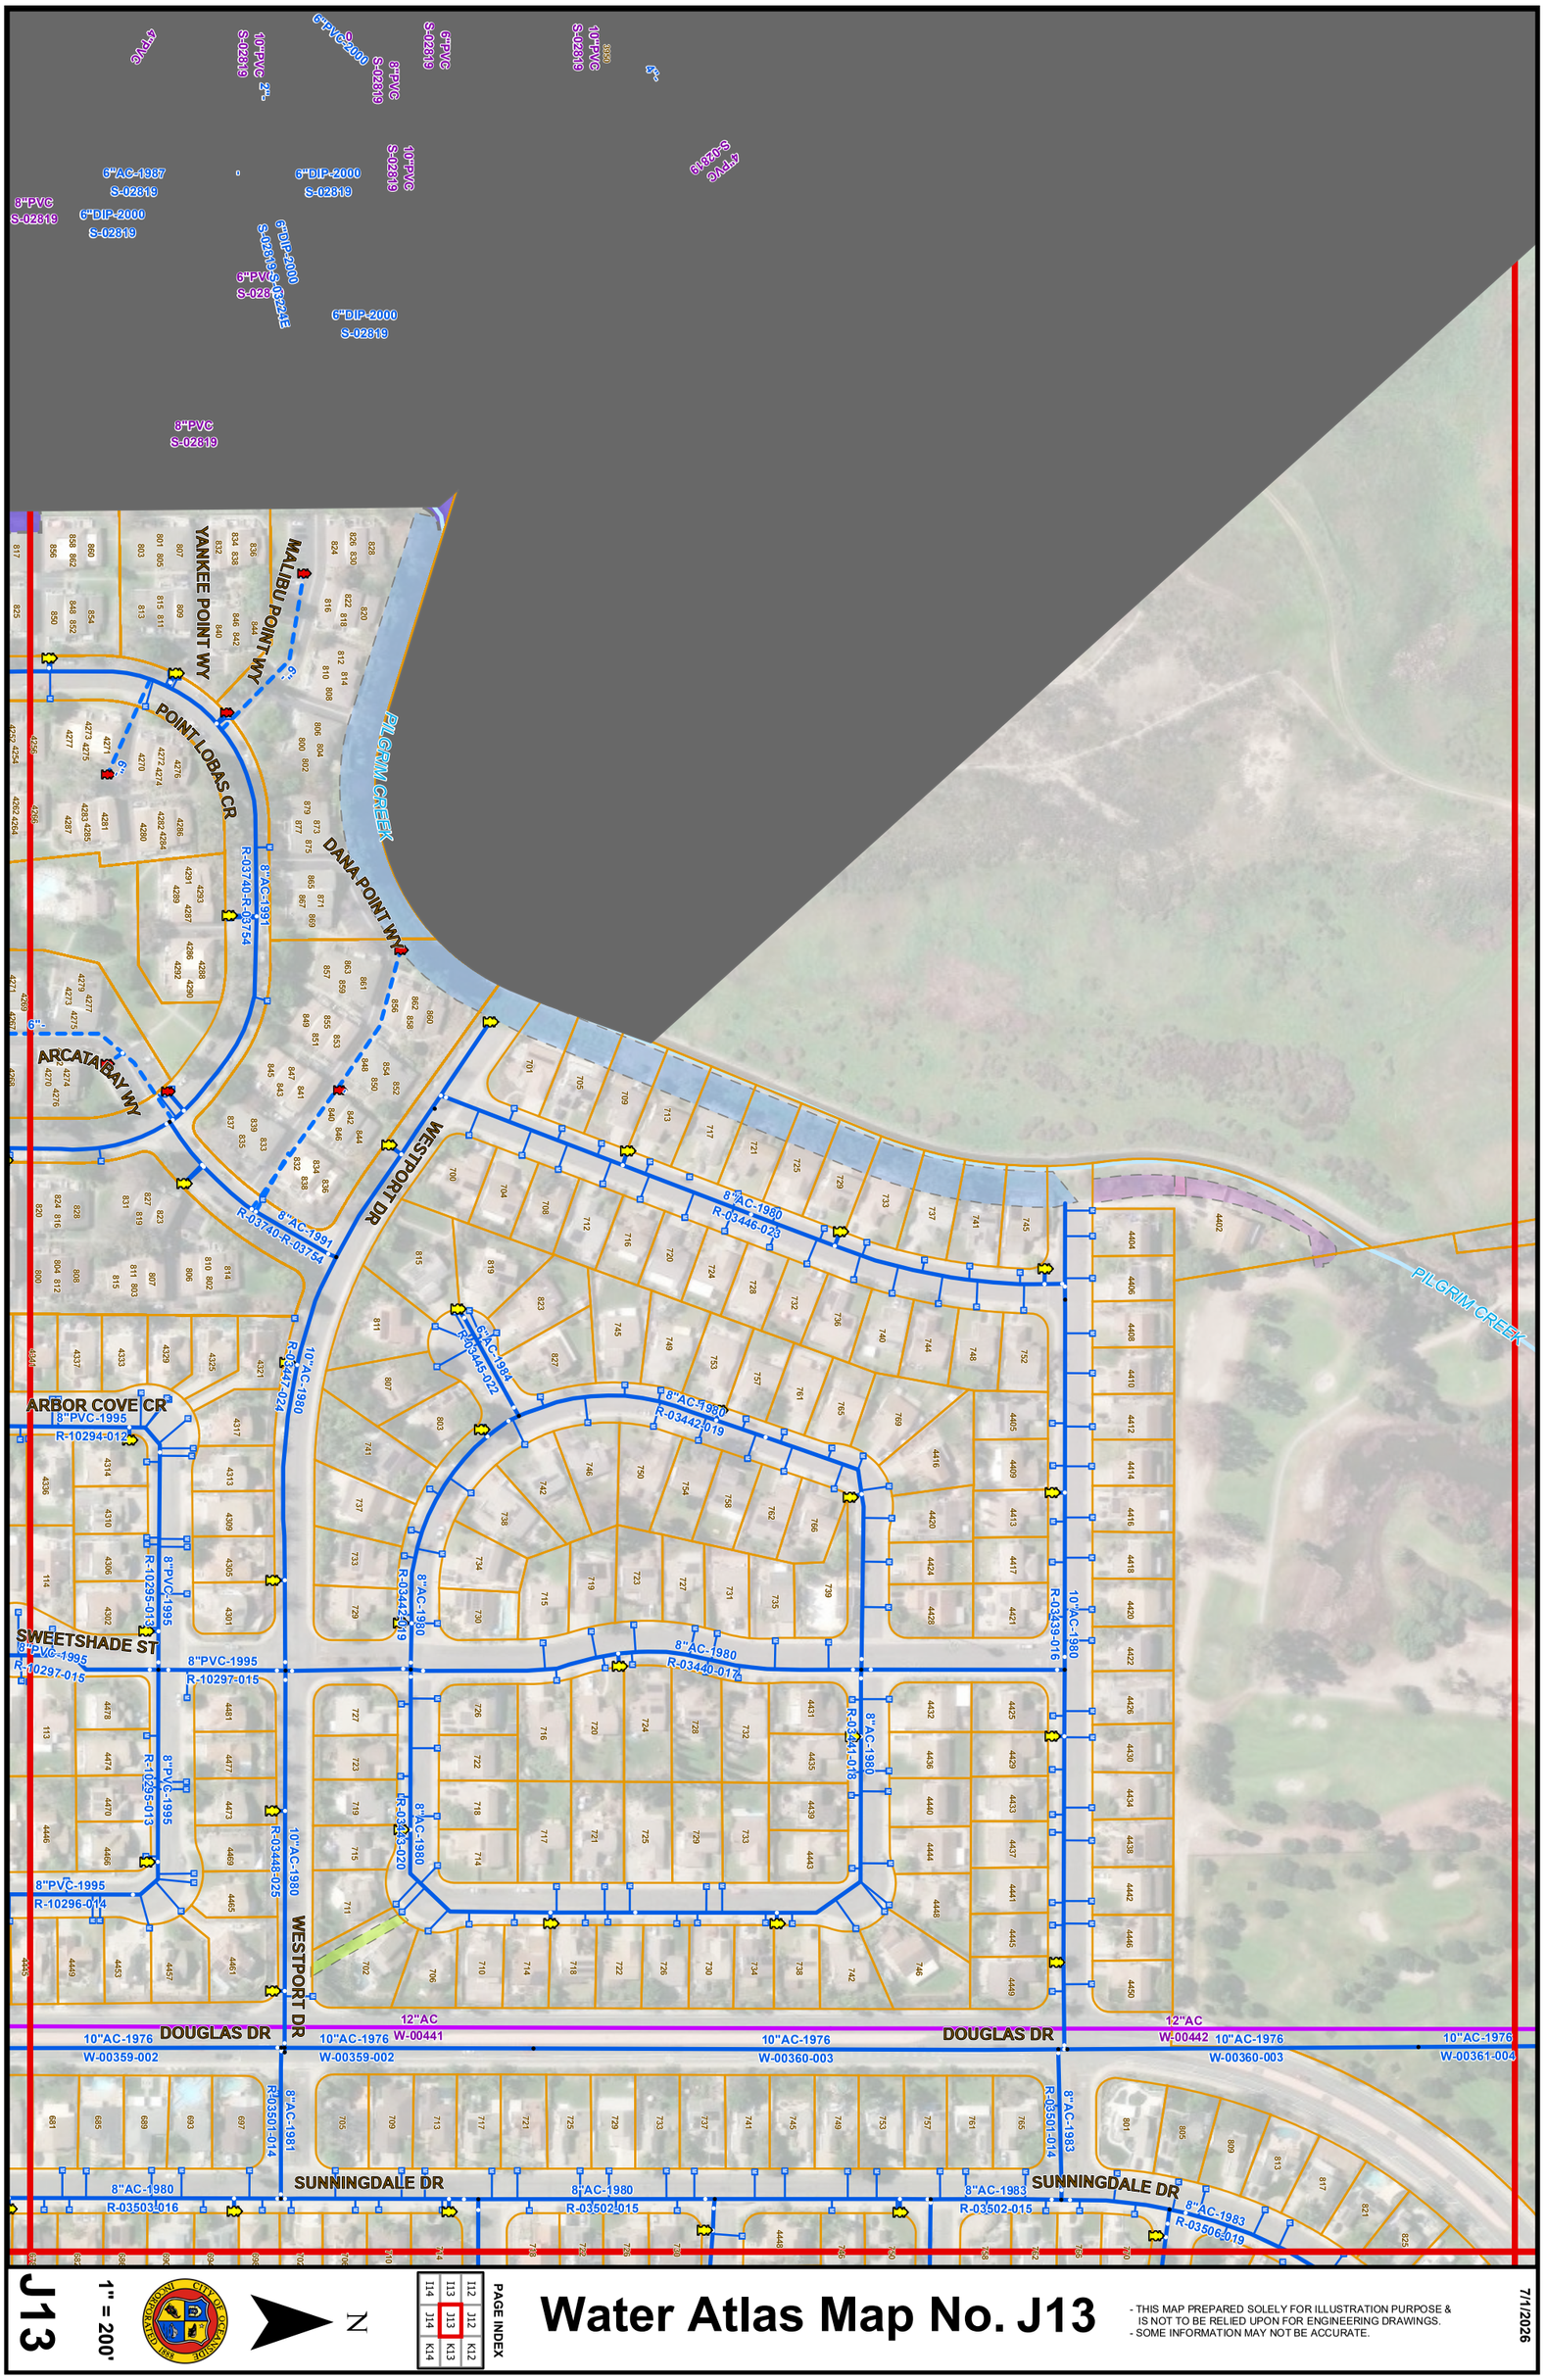
J13
1" = 200'
N
PAGE INDEX
I14 I13 I12
J14 J13 J12
K14 K13 K12
Water Atlas Map No. J13
- THIS MAP PREPARED SOLELY FOR ILLUSTRATION PURPOSE & IS NOT TO BE RELIED UPON FOR ENGINEERING DRAWINGS.
- SOME INFORMATION MAY NOT BE ACCURATE.
7/1/2026
MALIBU POINT WY
YANKEE POINT WY
POINT LOBAS CR
DANA POINT WY
ARCATA BAY WY
PILGRIM CREEK
WESTPORT DR
ARBOR COVE CR
SWEETSHADE ST
DOUGLAS DR
SUNNINGDALE DR
8"PVC-1995 R-10294-012
8"PVC-1995 R-10295-013
8"PVC-1995 R-10296-014
8"PVC-1995 R-10297-015
8"AC-1991 R-03740-R-03754
8"AC-1980 R-03446-023
8"AC-1980 R-03442-019
8"AC-1980 R-03440-017
8"AC-1980 R-03441-018
8"AC-1980 R-03443-020
8"AC-1980 R-03502-015
8"AC-1980 R-03503-016
8"AC-1983 R-03501-014
8"AC-1983 R-03506-019
10"AC-1980 R-03447-024
10"AC-1980 R-03448-025
10"AC-1980 R-03439-016
6"AC-1984 R-03445-022
12"AC W-00441
12"AC W-00442
10"AC-1976 W-00359-002
10"AC-1976 W-00360-003
10"AC-1976 W-00361-004