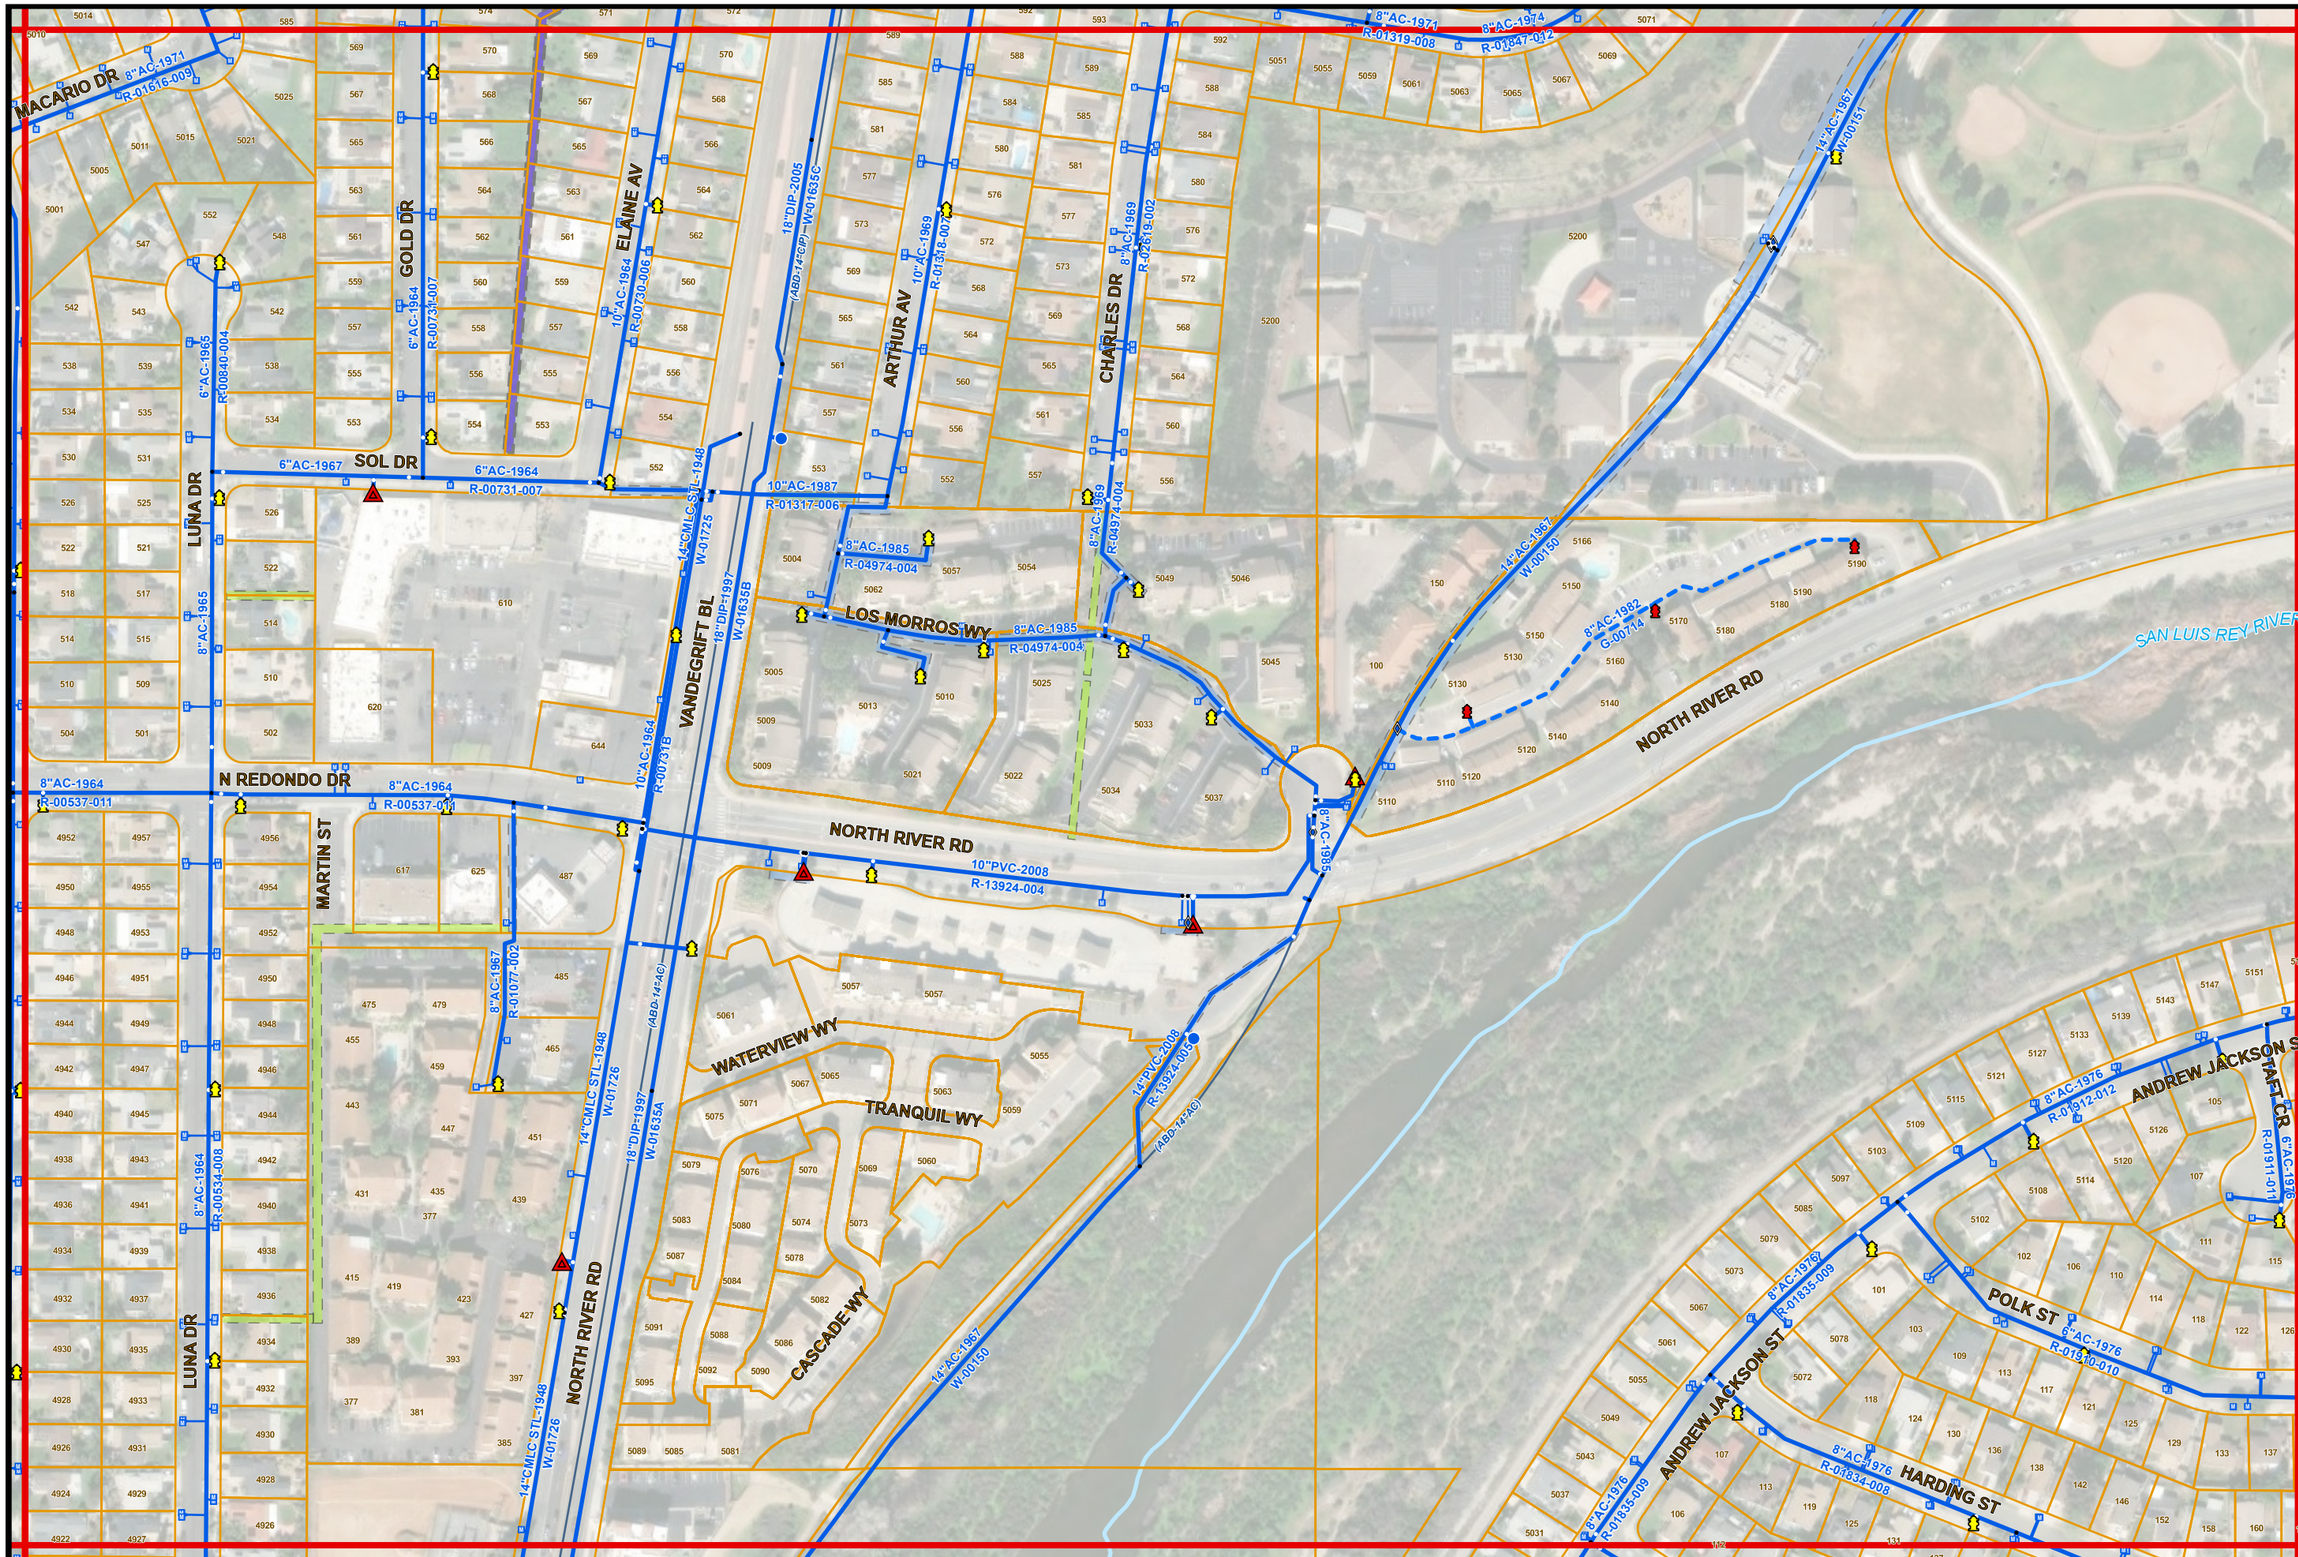

7/1/2026

Water Atlas Map No. M12

- THIS MAP PREPARED SOLELY FOR ILLUSTRATION PURPOSE & IS NOT TO BE RELIED UPON FOR ENGINEERING DRAWINGS.
- SOME INFORMATION MAY NOT BE ACCURATE.

PAGE INDEX

L11	M11	N11
L12	M12	N12
L13	M13	N13

N

1" = 200'

M12