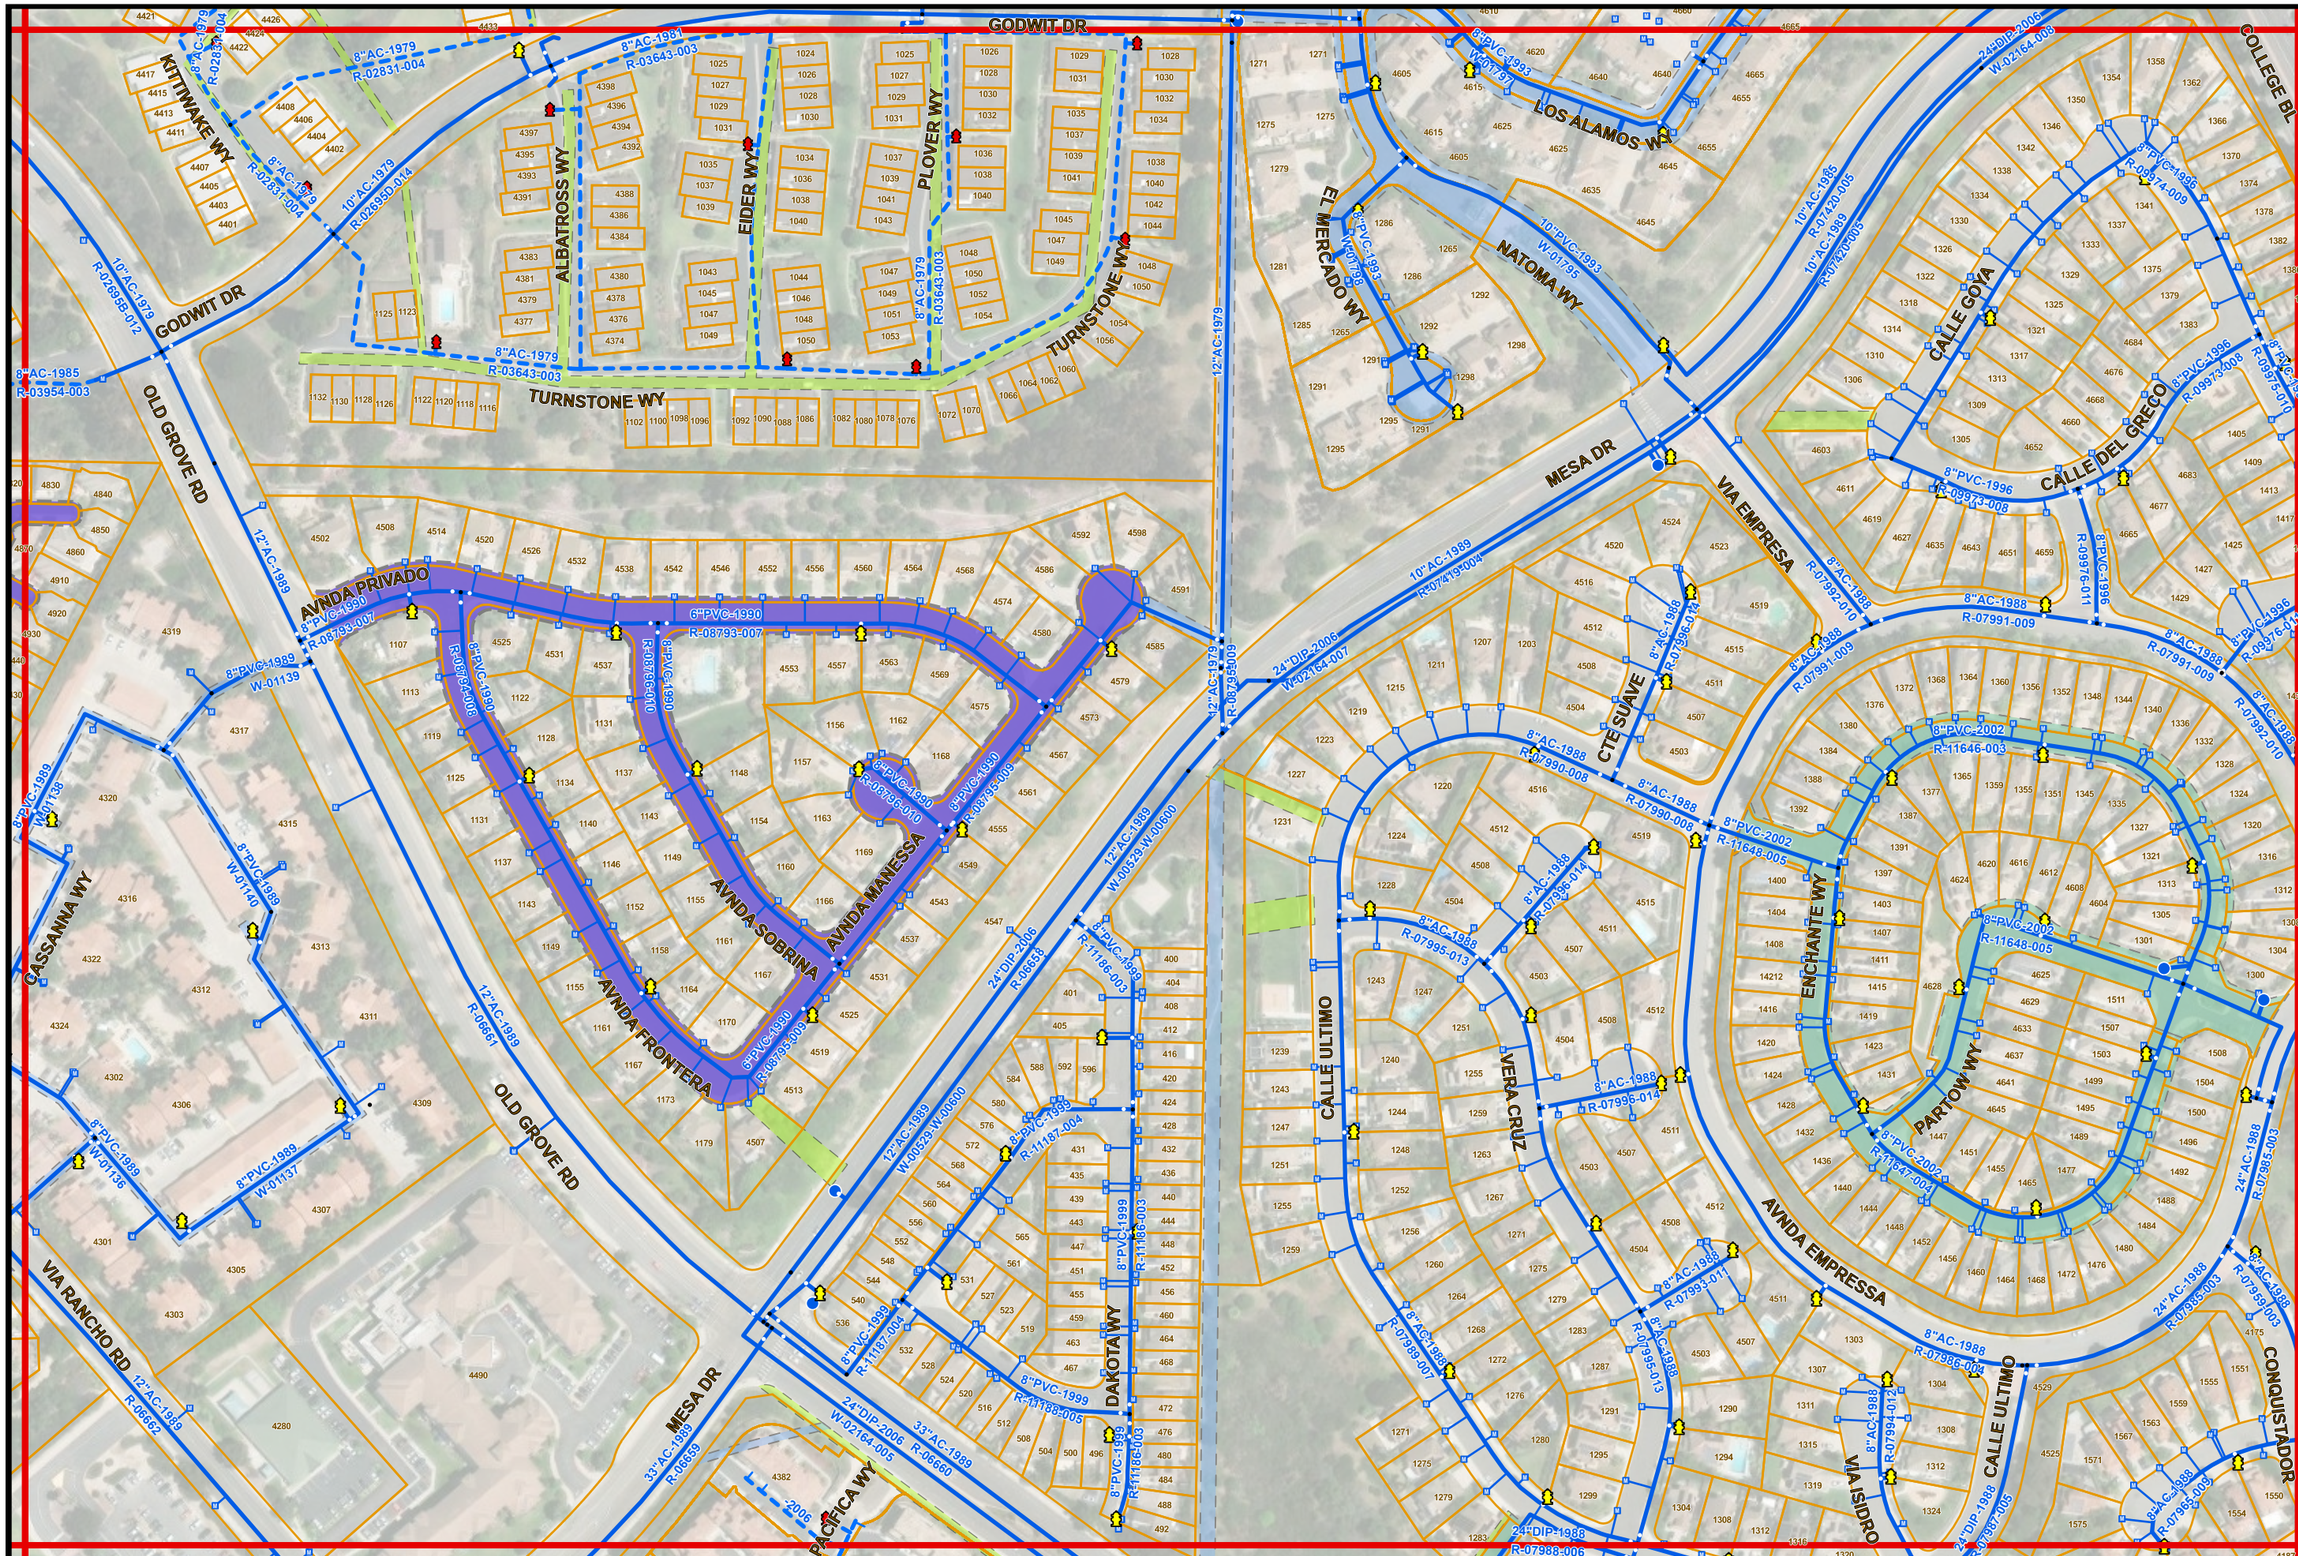

1/6/2026

- THIS MAP PREPARED SOLELY FOR ILLUSTRATION PURPOSE & IS NOT TO BE RELIED UPON FOR ENGINEERING DRAWINGS.
- SOME INFORMATION MAY NOT BE ACCURATE.

Water Atlas Map No. M18

PAGE INDEX

L17	M17	N17
L18	M18	N18
L19	M19	N19

N

CITY OF OCEANSIDE INCORPORATED 1888

1" = 200'

M18