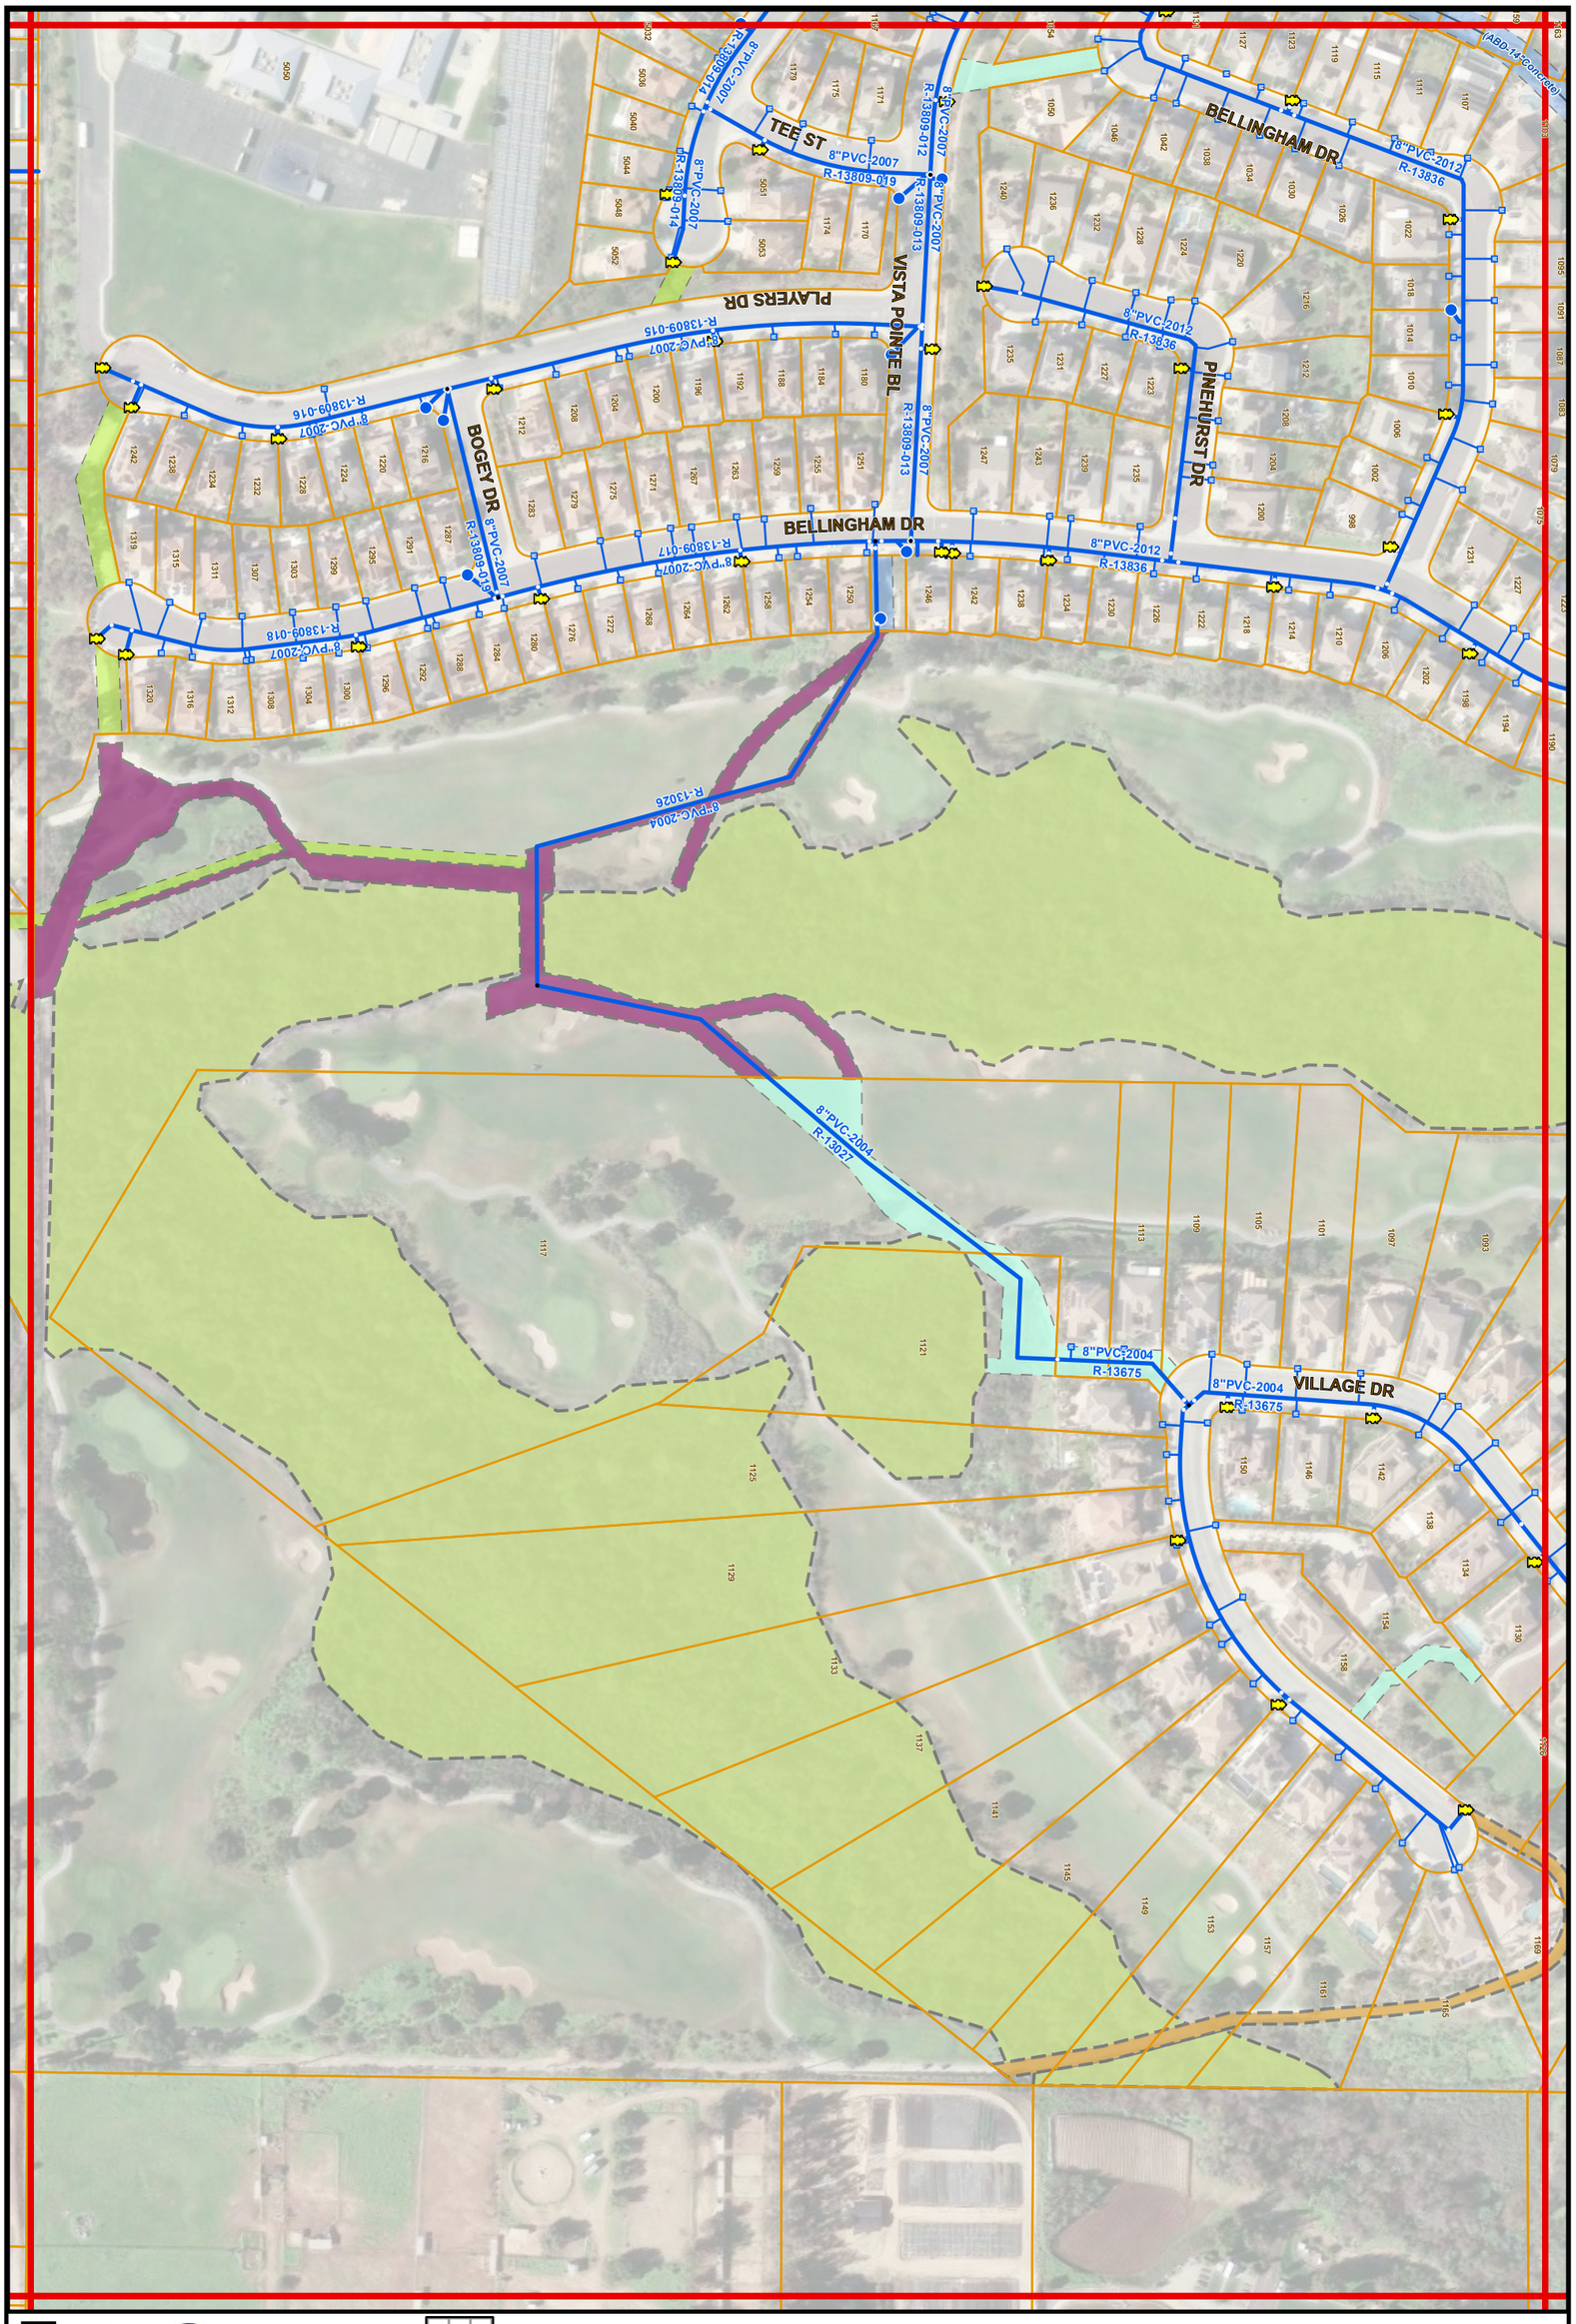

N10

1" = 200'

N

PAGE INDEX

M11	M10	M9
N11	N10	N9
O11	O10	O9

Water Atlas Map No. N10

- THIS MAP PREPARED SOLELY FOR ILLUSTRATION PURPOSE & IS NOT TO BE RELIED UPON FOR ENGINEERING DRAWINGS.
- SOME INFORMATION MAY NOT BE ACCURATE.

7/1/2026