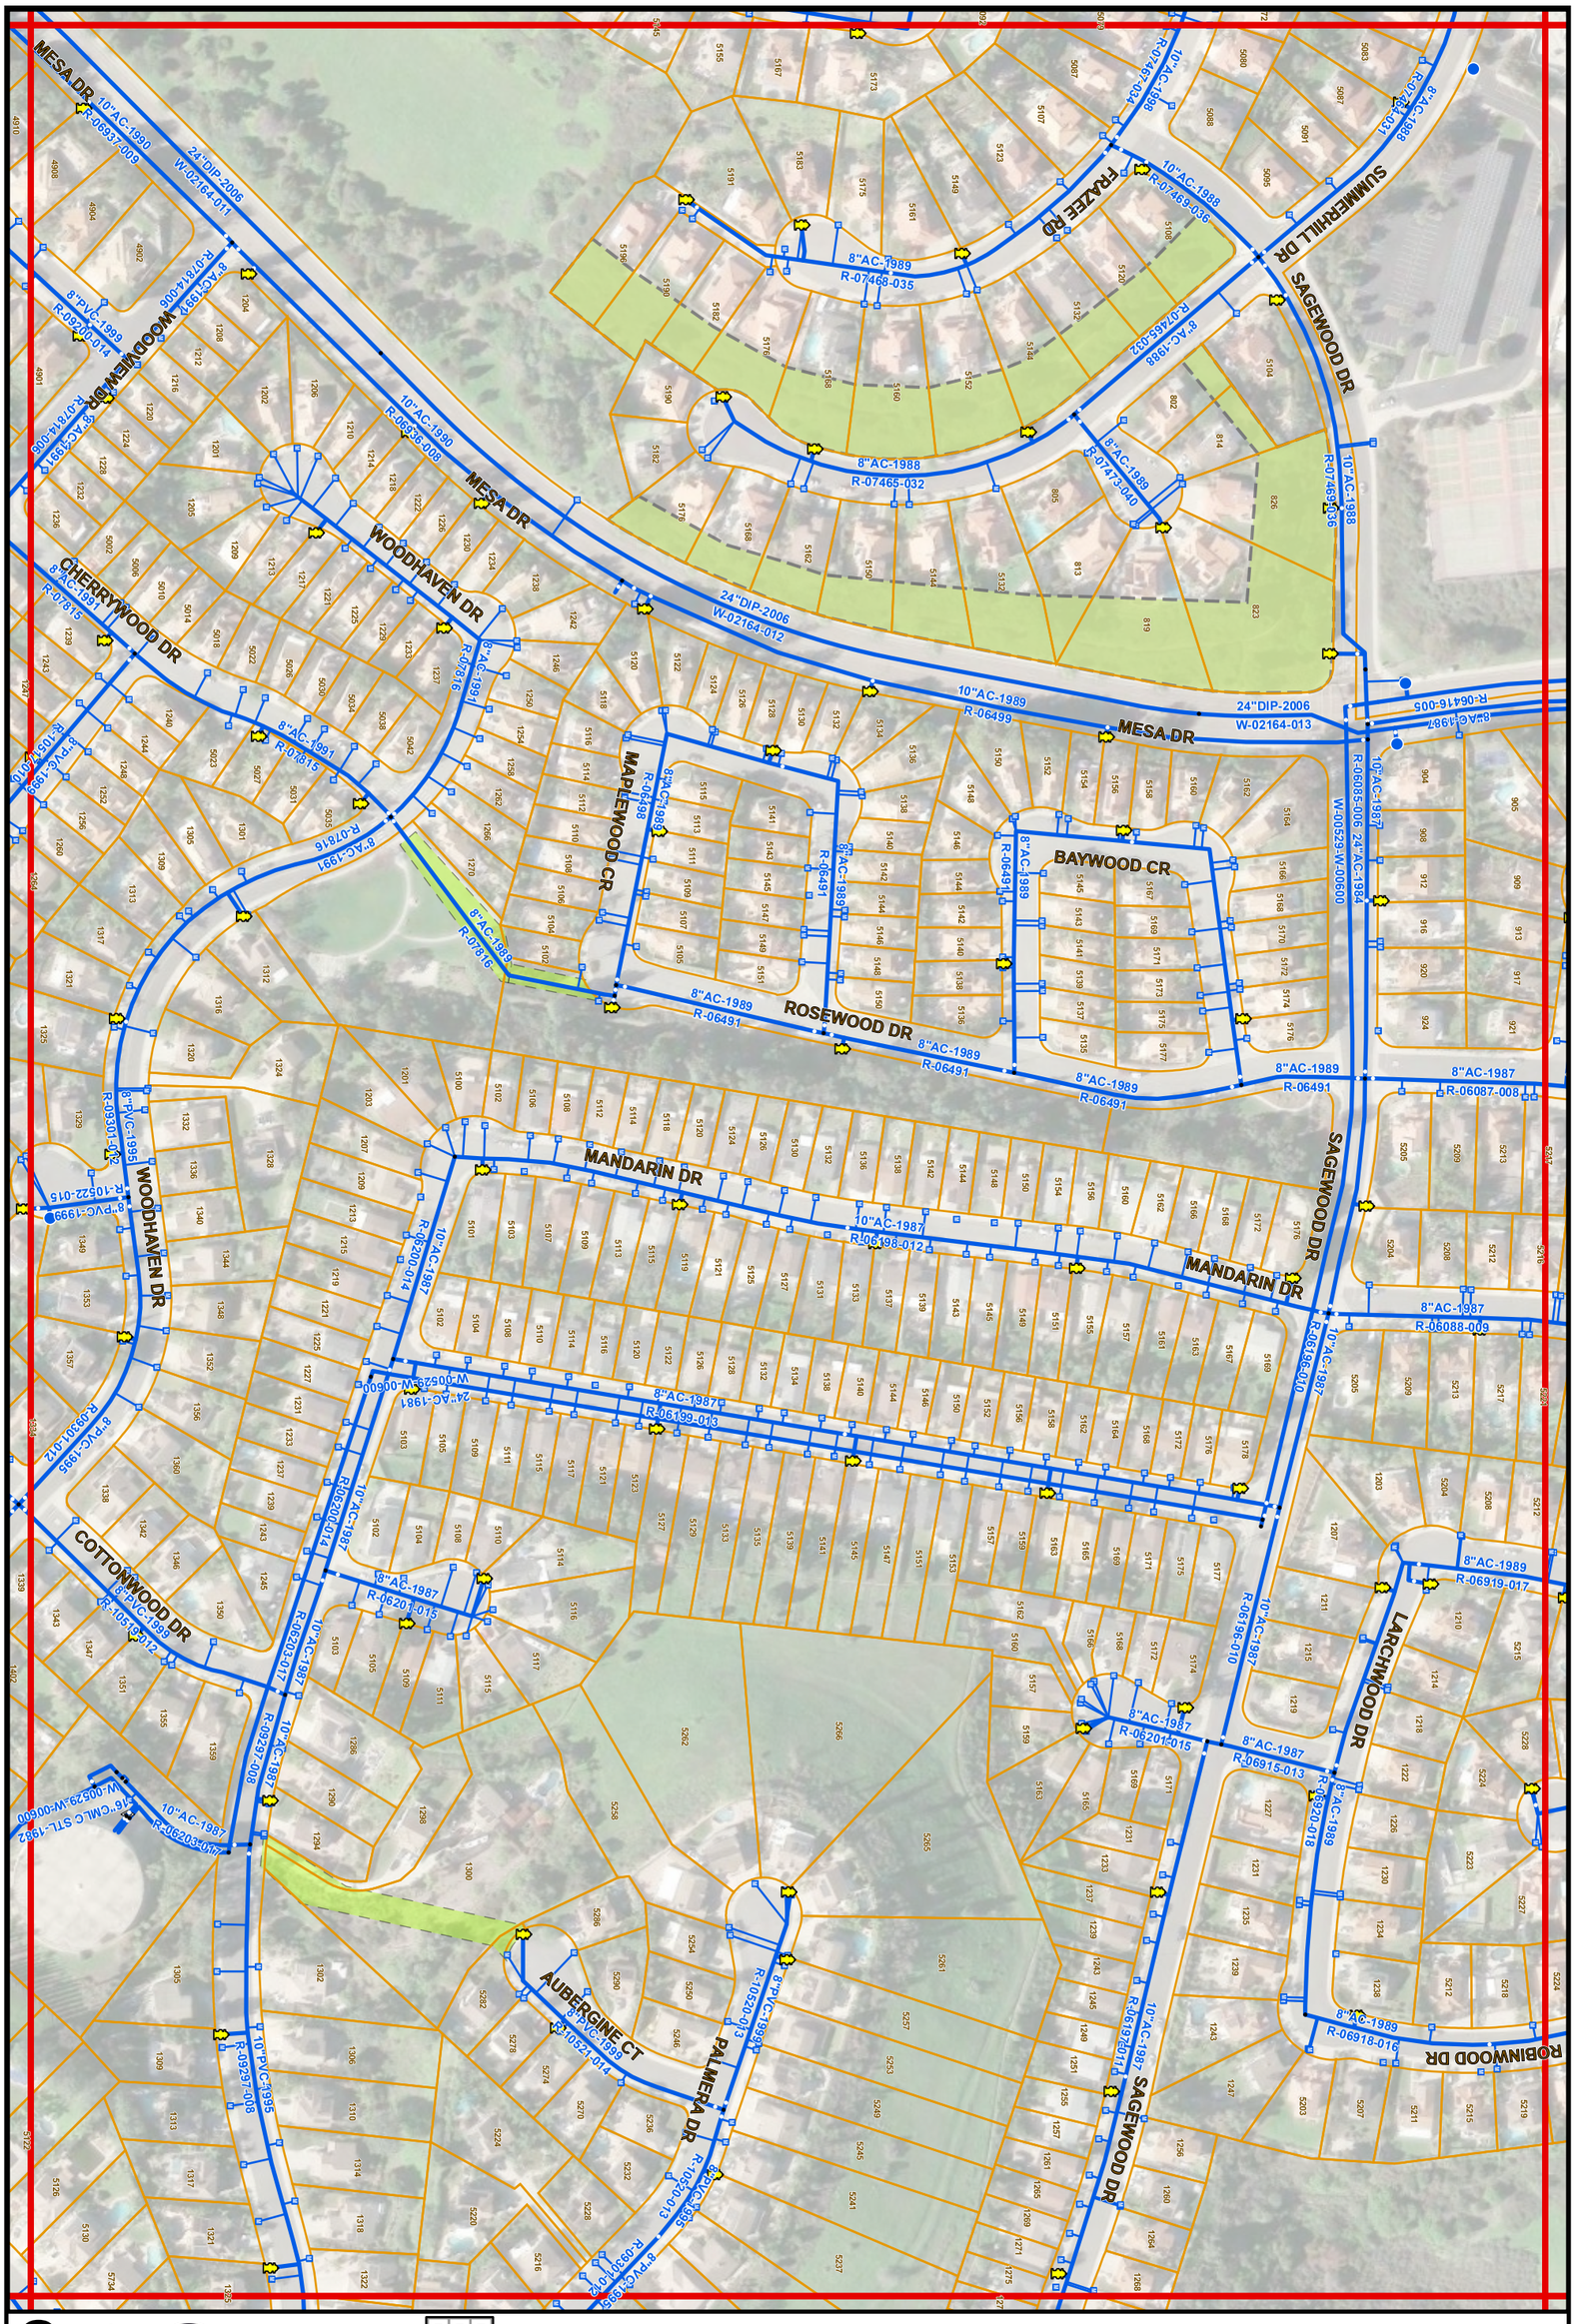

O16

1" = 200'

N

N17	N16	N15
O17	O16	O15
P17	P16	P15

PAGE INDEX

Water Atlas Map No. O16

- THIS MAP PREPARED SOLELY FOR ILLUSTRATION PURPOSE & IS NOT TO BE RELIED UPON FOR ENGINEERING DRAWINGS.
- SOME INFORMATION MAY NOT BE ACCURATE.

7/1/2026