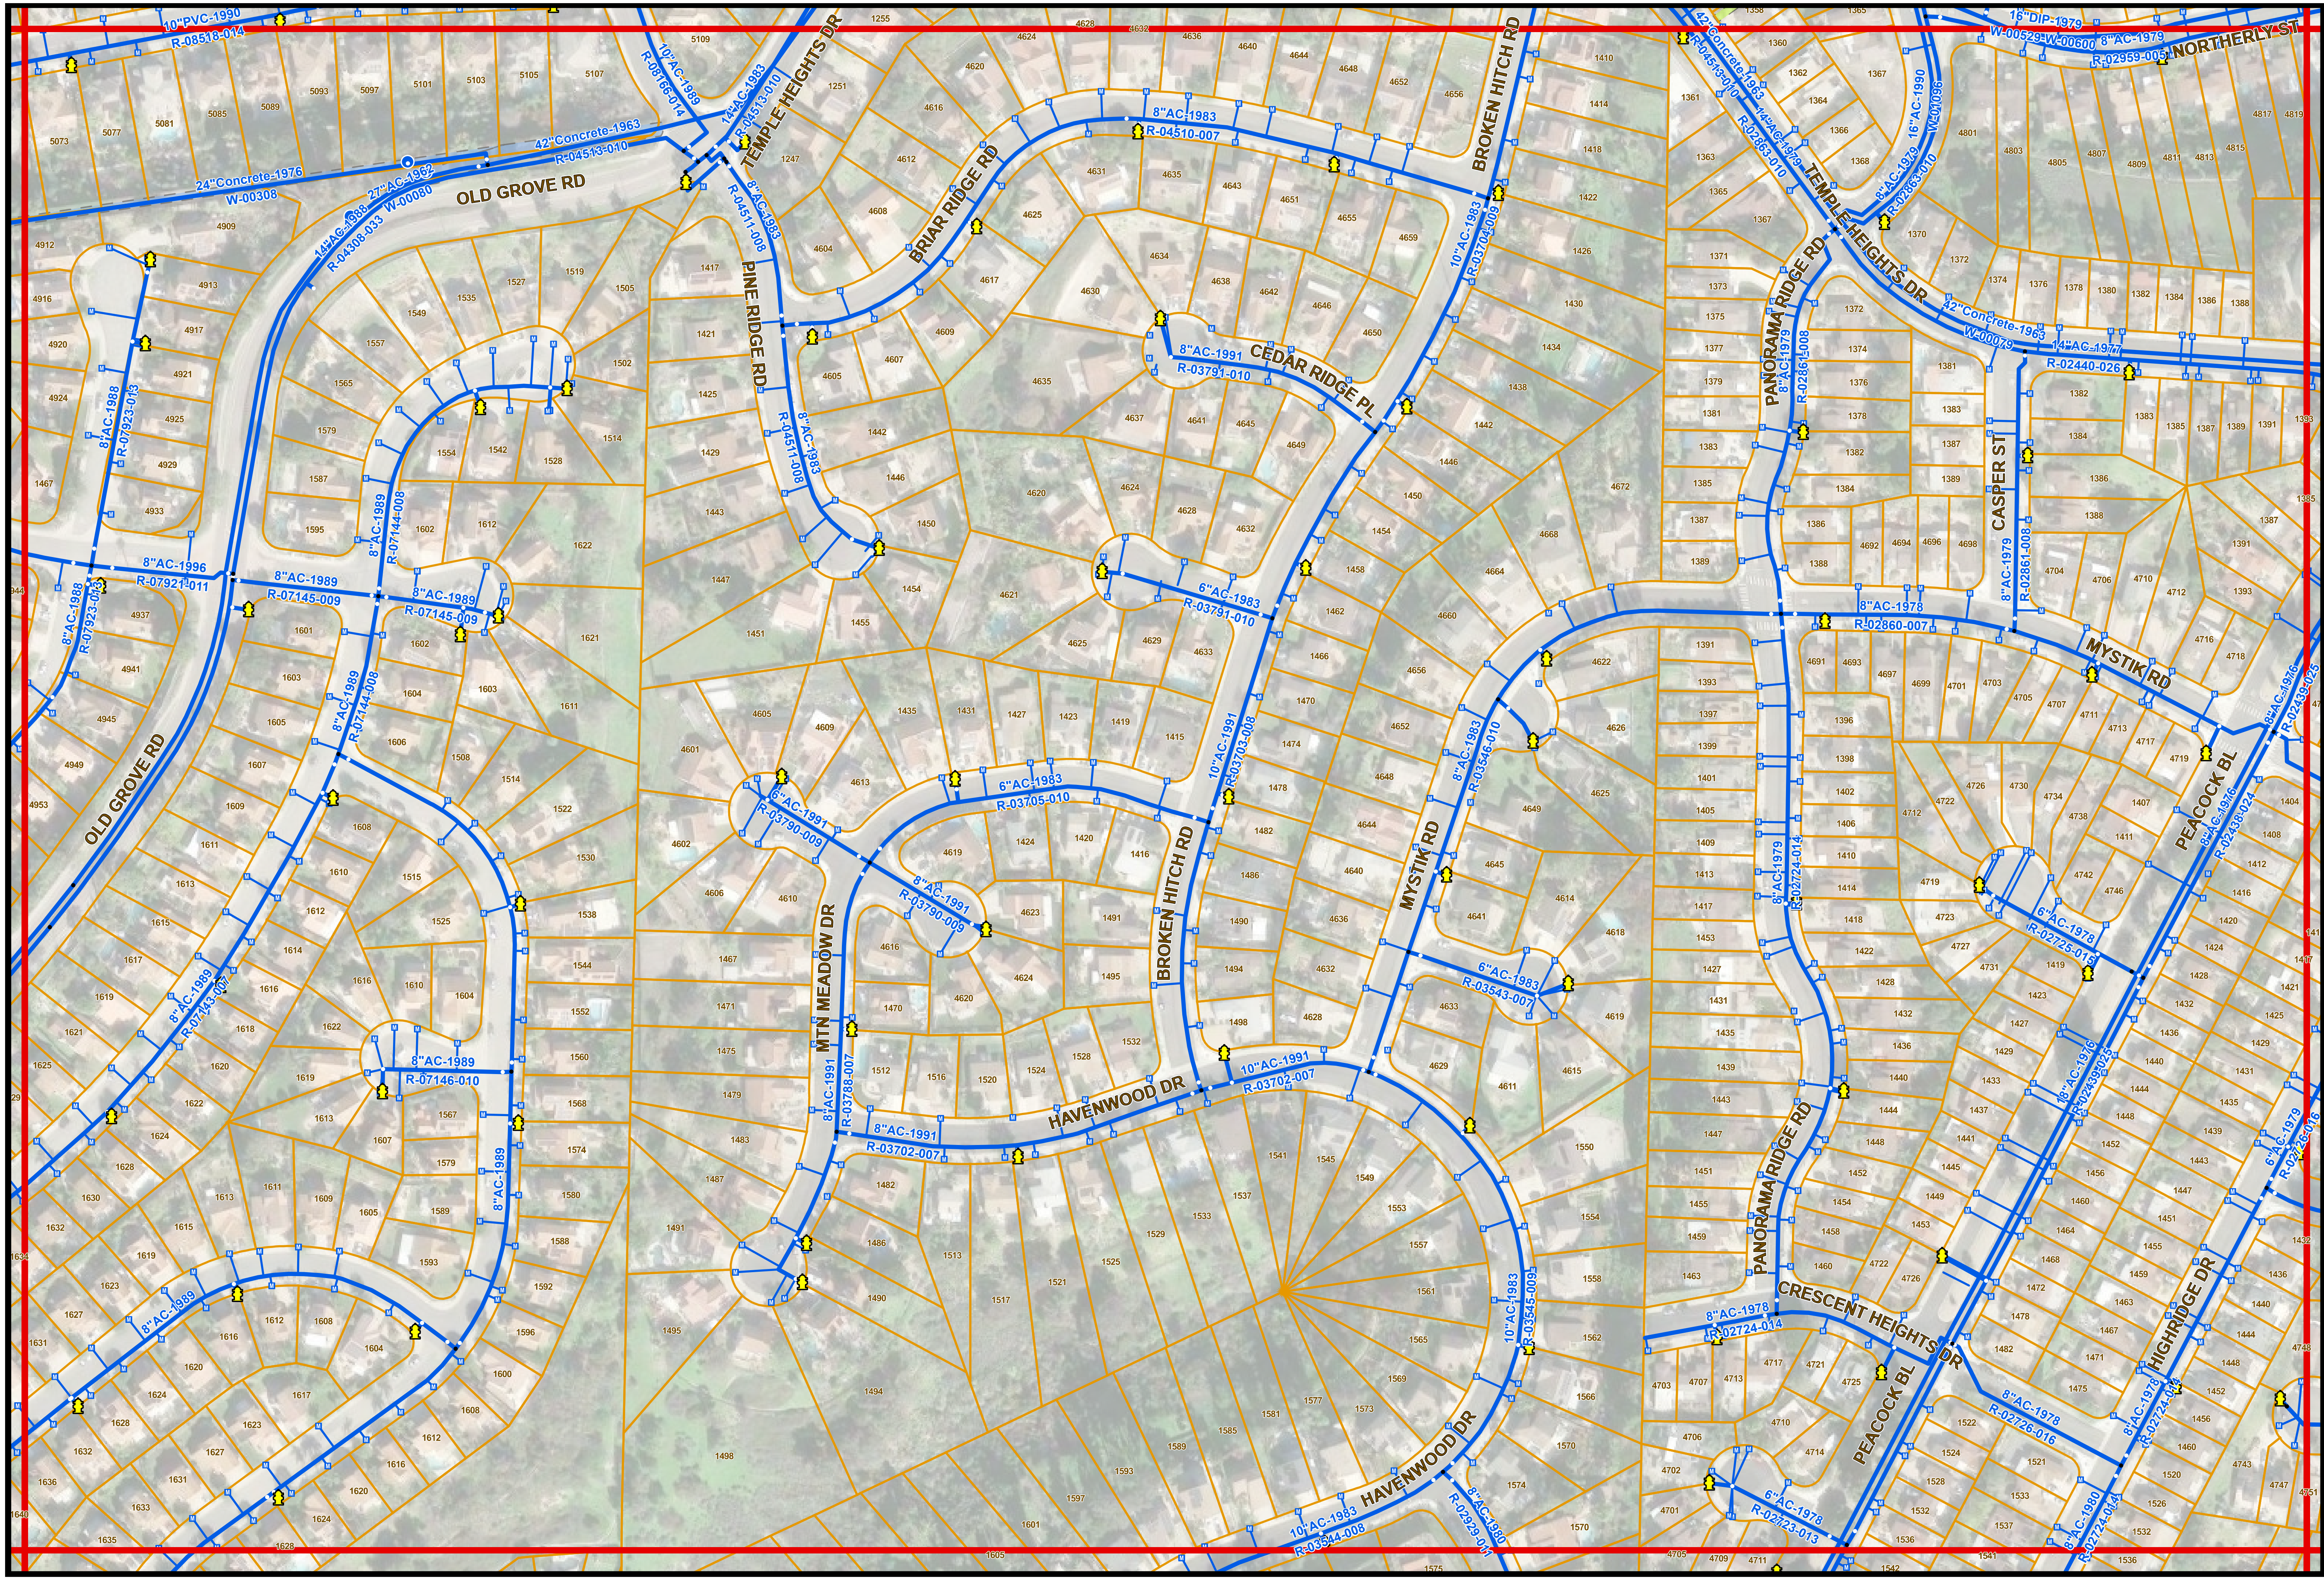

7/1/2026

- THIS MAP PREPARED SOLELY FOR ILLUSTRATION PURPOSE & IS NOT TO BE RELIED UPON FOR ENGINEERING DRAWINGS.
- SOME INFORMATION MAY NOT BE ACCURATE.

Water Atlas Map No. O18

PAGE INDEX

N17	O17	P17
N18	O18	P18
N19	O19	P19

N

CITY OF OCEANSIDE INCORPORATED 1888

1" = 200'

O18