1/6/2026

Water Atlas Map No. O20

- THIS MAP PREPARED SOLELY FOR ILLUSTRATION PURPOSE & IS NOT TO BE RELIED UPON FOR ENGINEERING DRAWINGS.
- SOME INFORMATION MAY NOT BE ACCURATE.

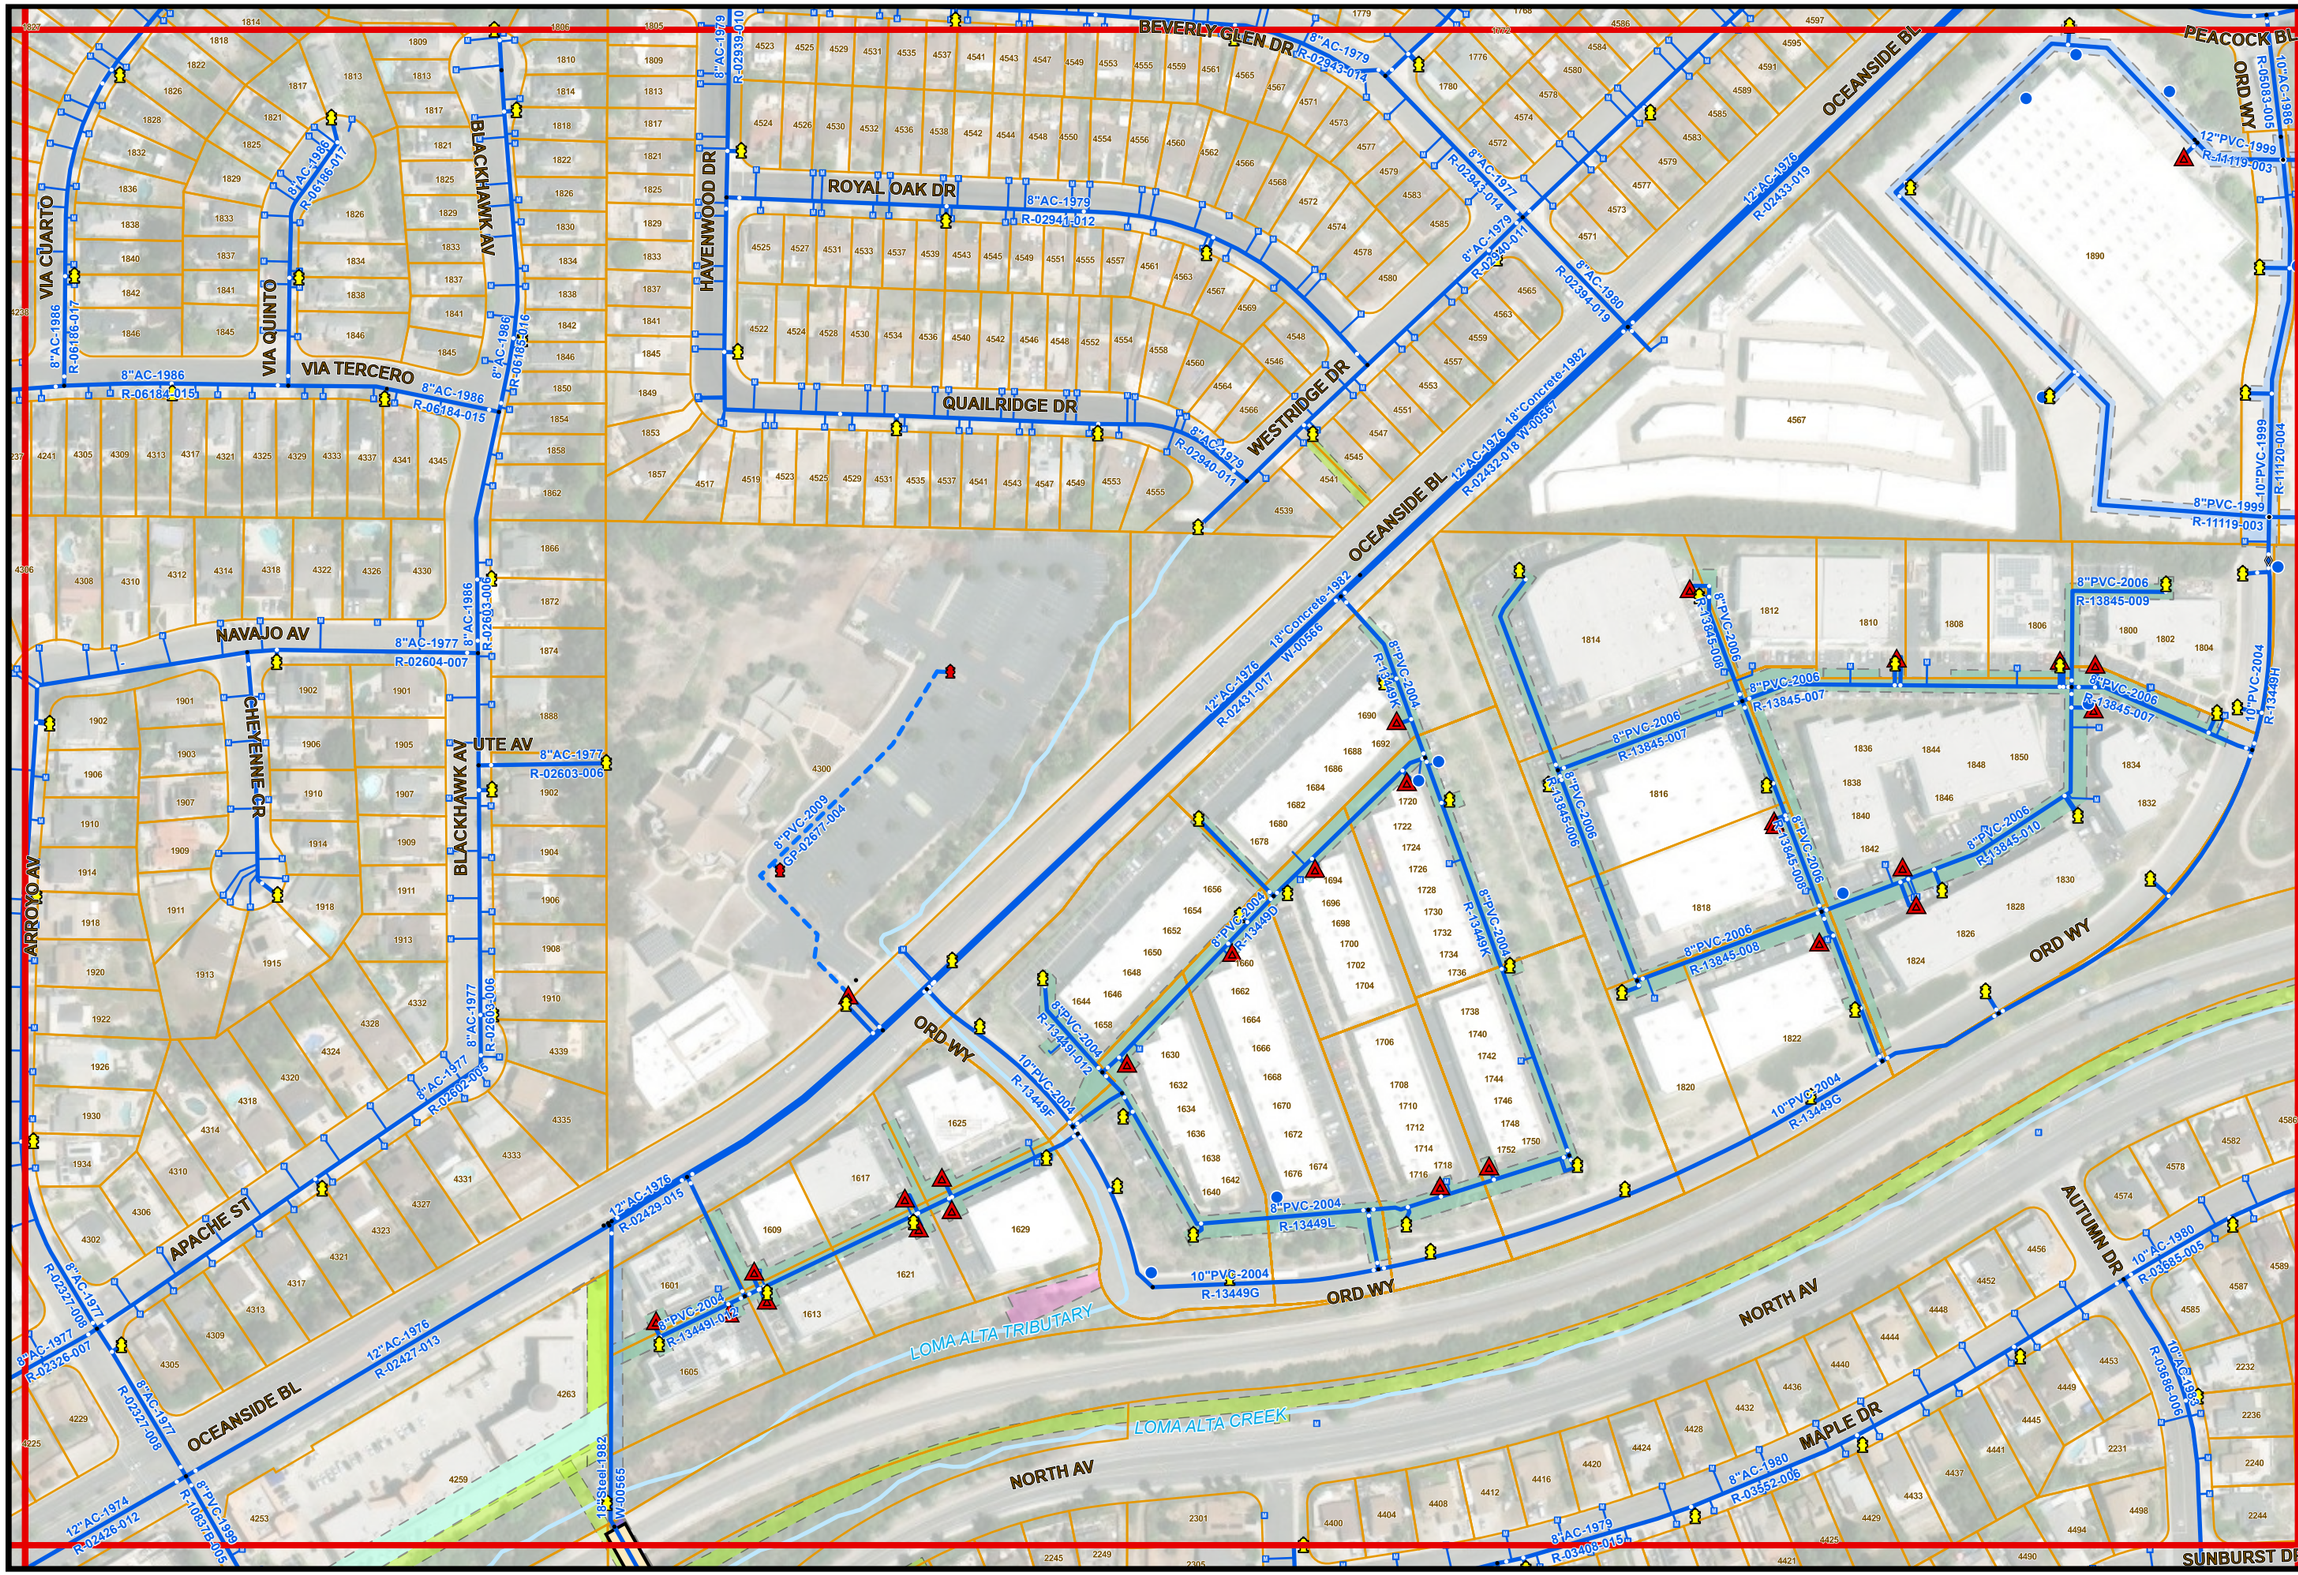

PAGE INDEX

N19	O19	P19
N20	O20	P20
N21	O21	P21

N

1" = 200'

O20