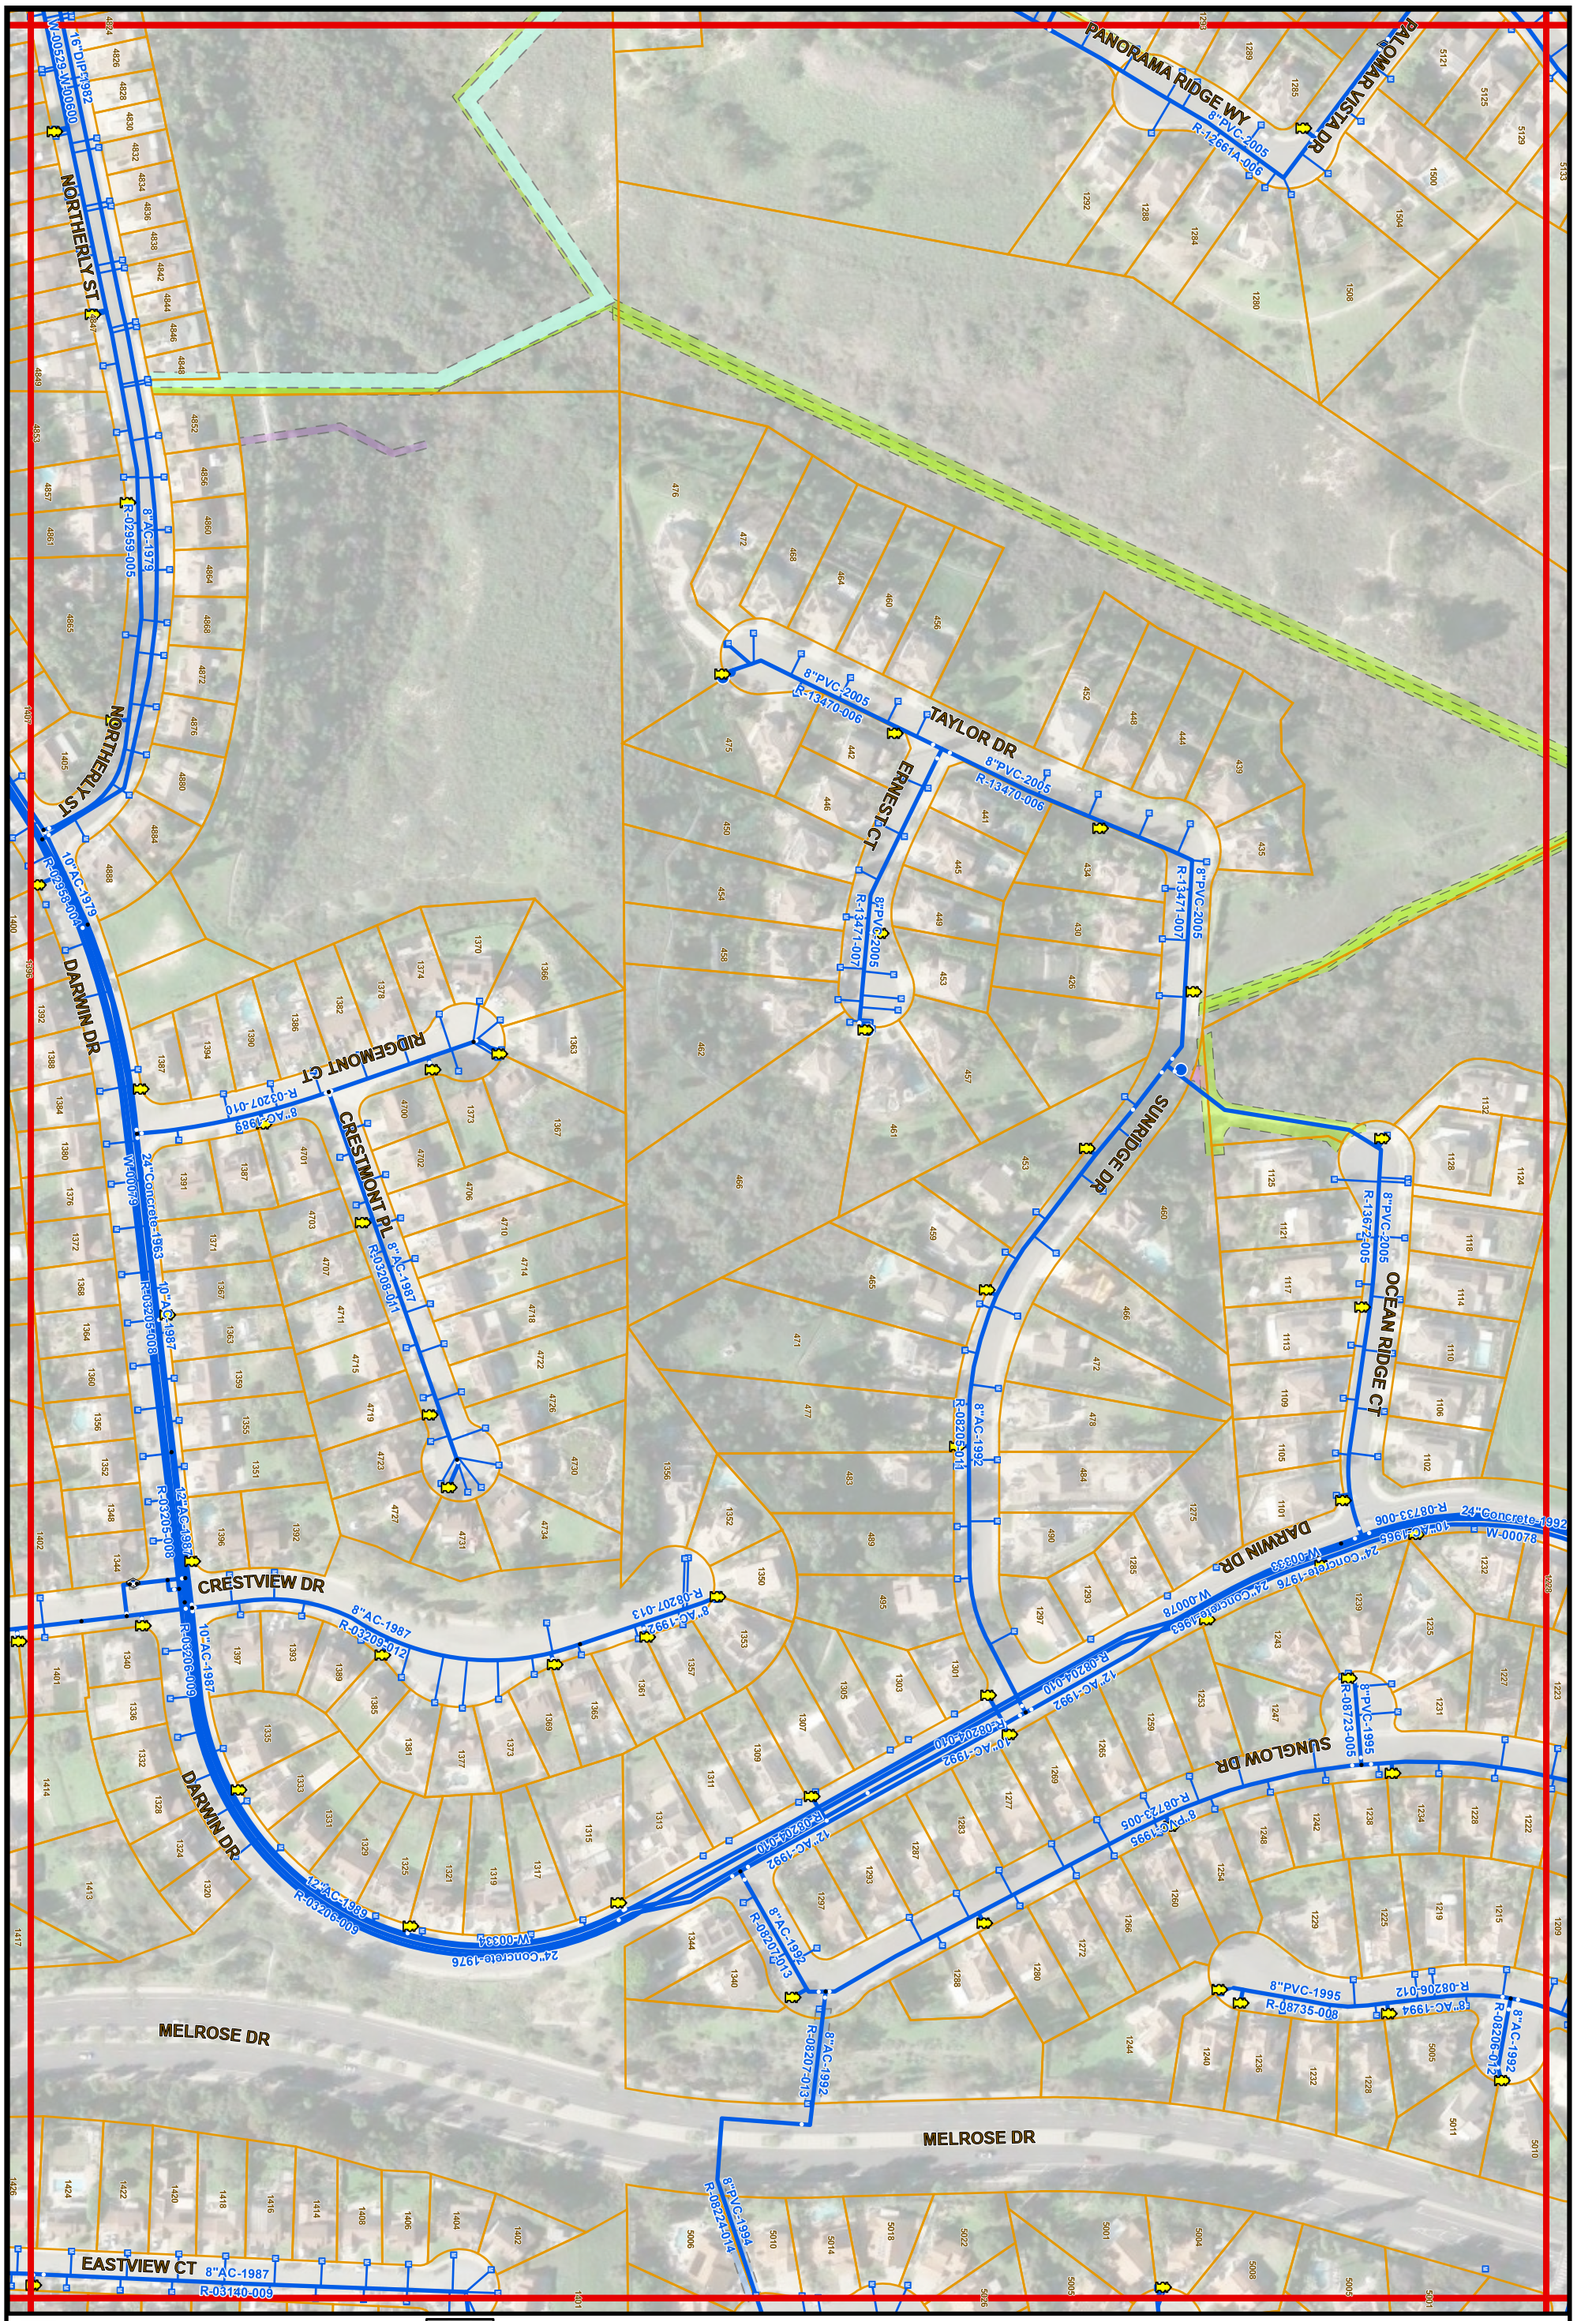

P17

1" = 200'

N

O18	O17	O16
P18	P17	P16
Q18	Q17	Q16

PAGE INDEX

Water Atlas Map No. P17

- THIS MAP PREPARED SOLELY FOR ILLUSTRATION PURPOSE & IS NOT TO BE RELIED UPON FOR ENGINEERING DRAWINGS.
- SOME INFORMATION MAY NOT BE ACCURATE.

7/1/2026