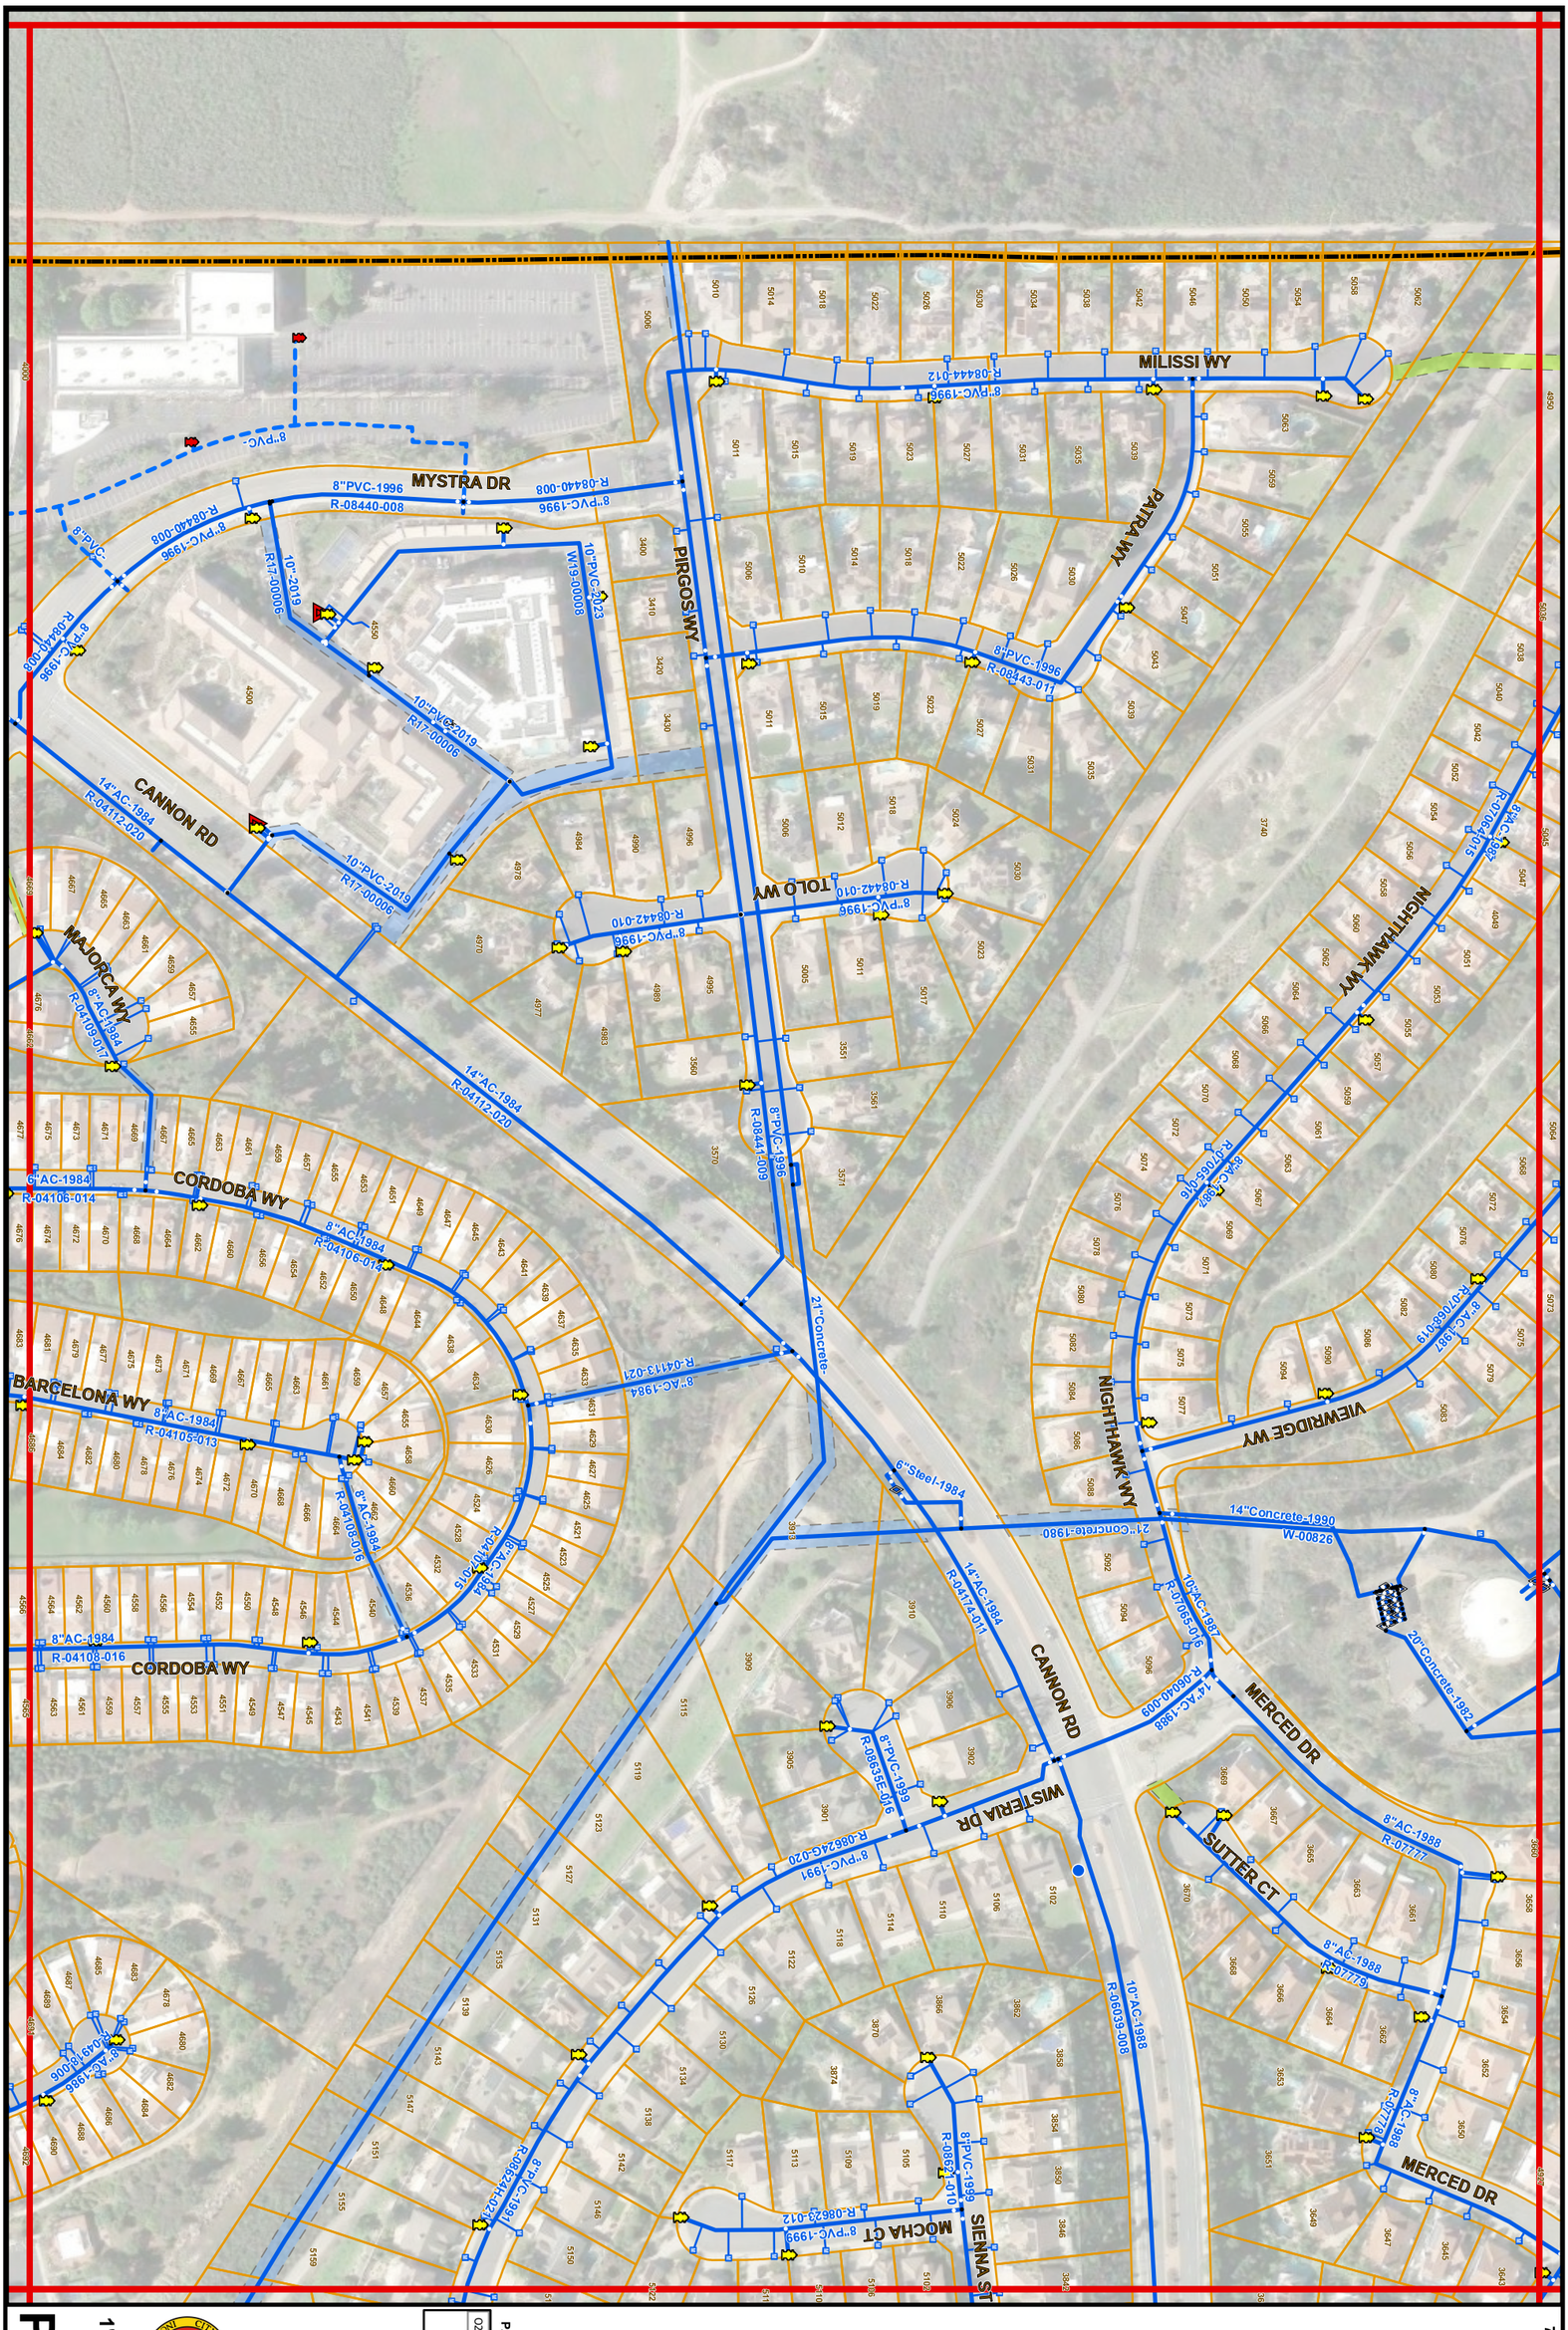

P28

1" = 200'

N

	O27	
P29	P28	P27
Q29	Q28	Q27

PAGE INDEX

Water Atlas Map No. P28

- THIS MAP PREPARED SOLELY FOR ILLUSTRATION PURPOSE & IS NOT TO BE RELIED UPON FOR ENGINEERING DRAWINGS.
- SOME INFORMATION MAY NOT BE ACCURATE.

7/1/2026