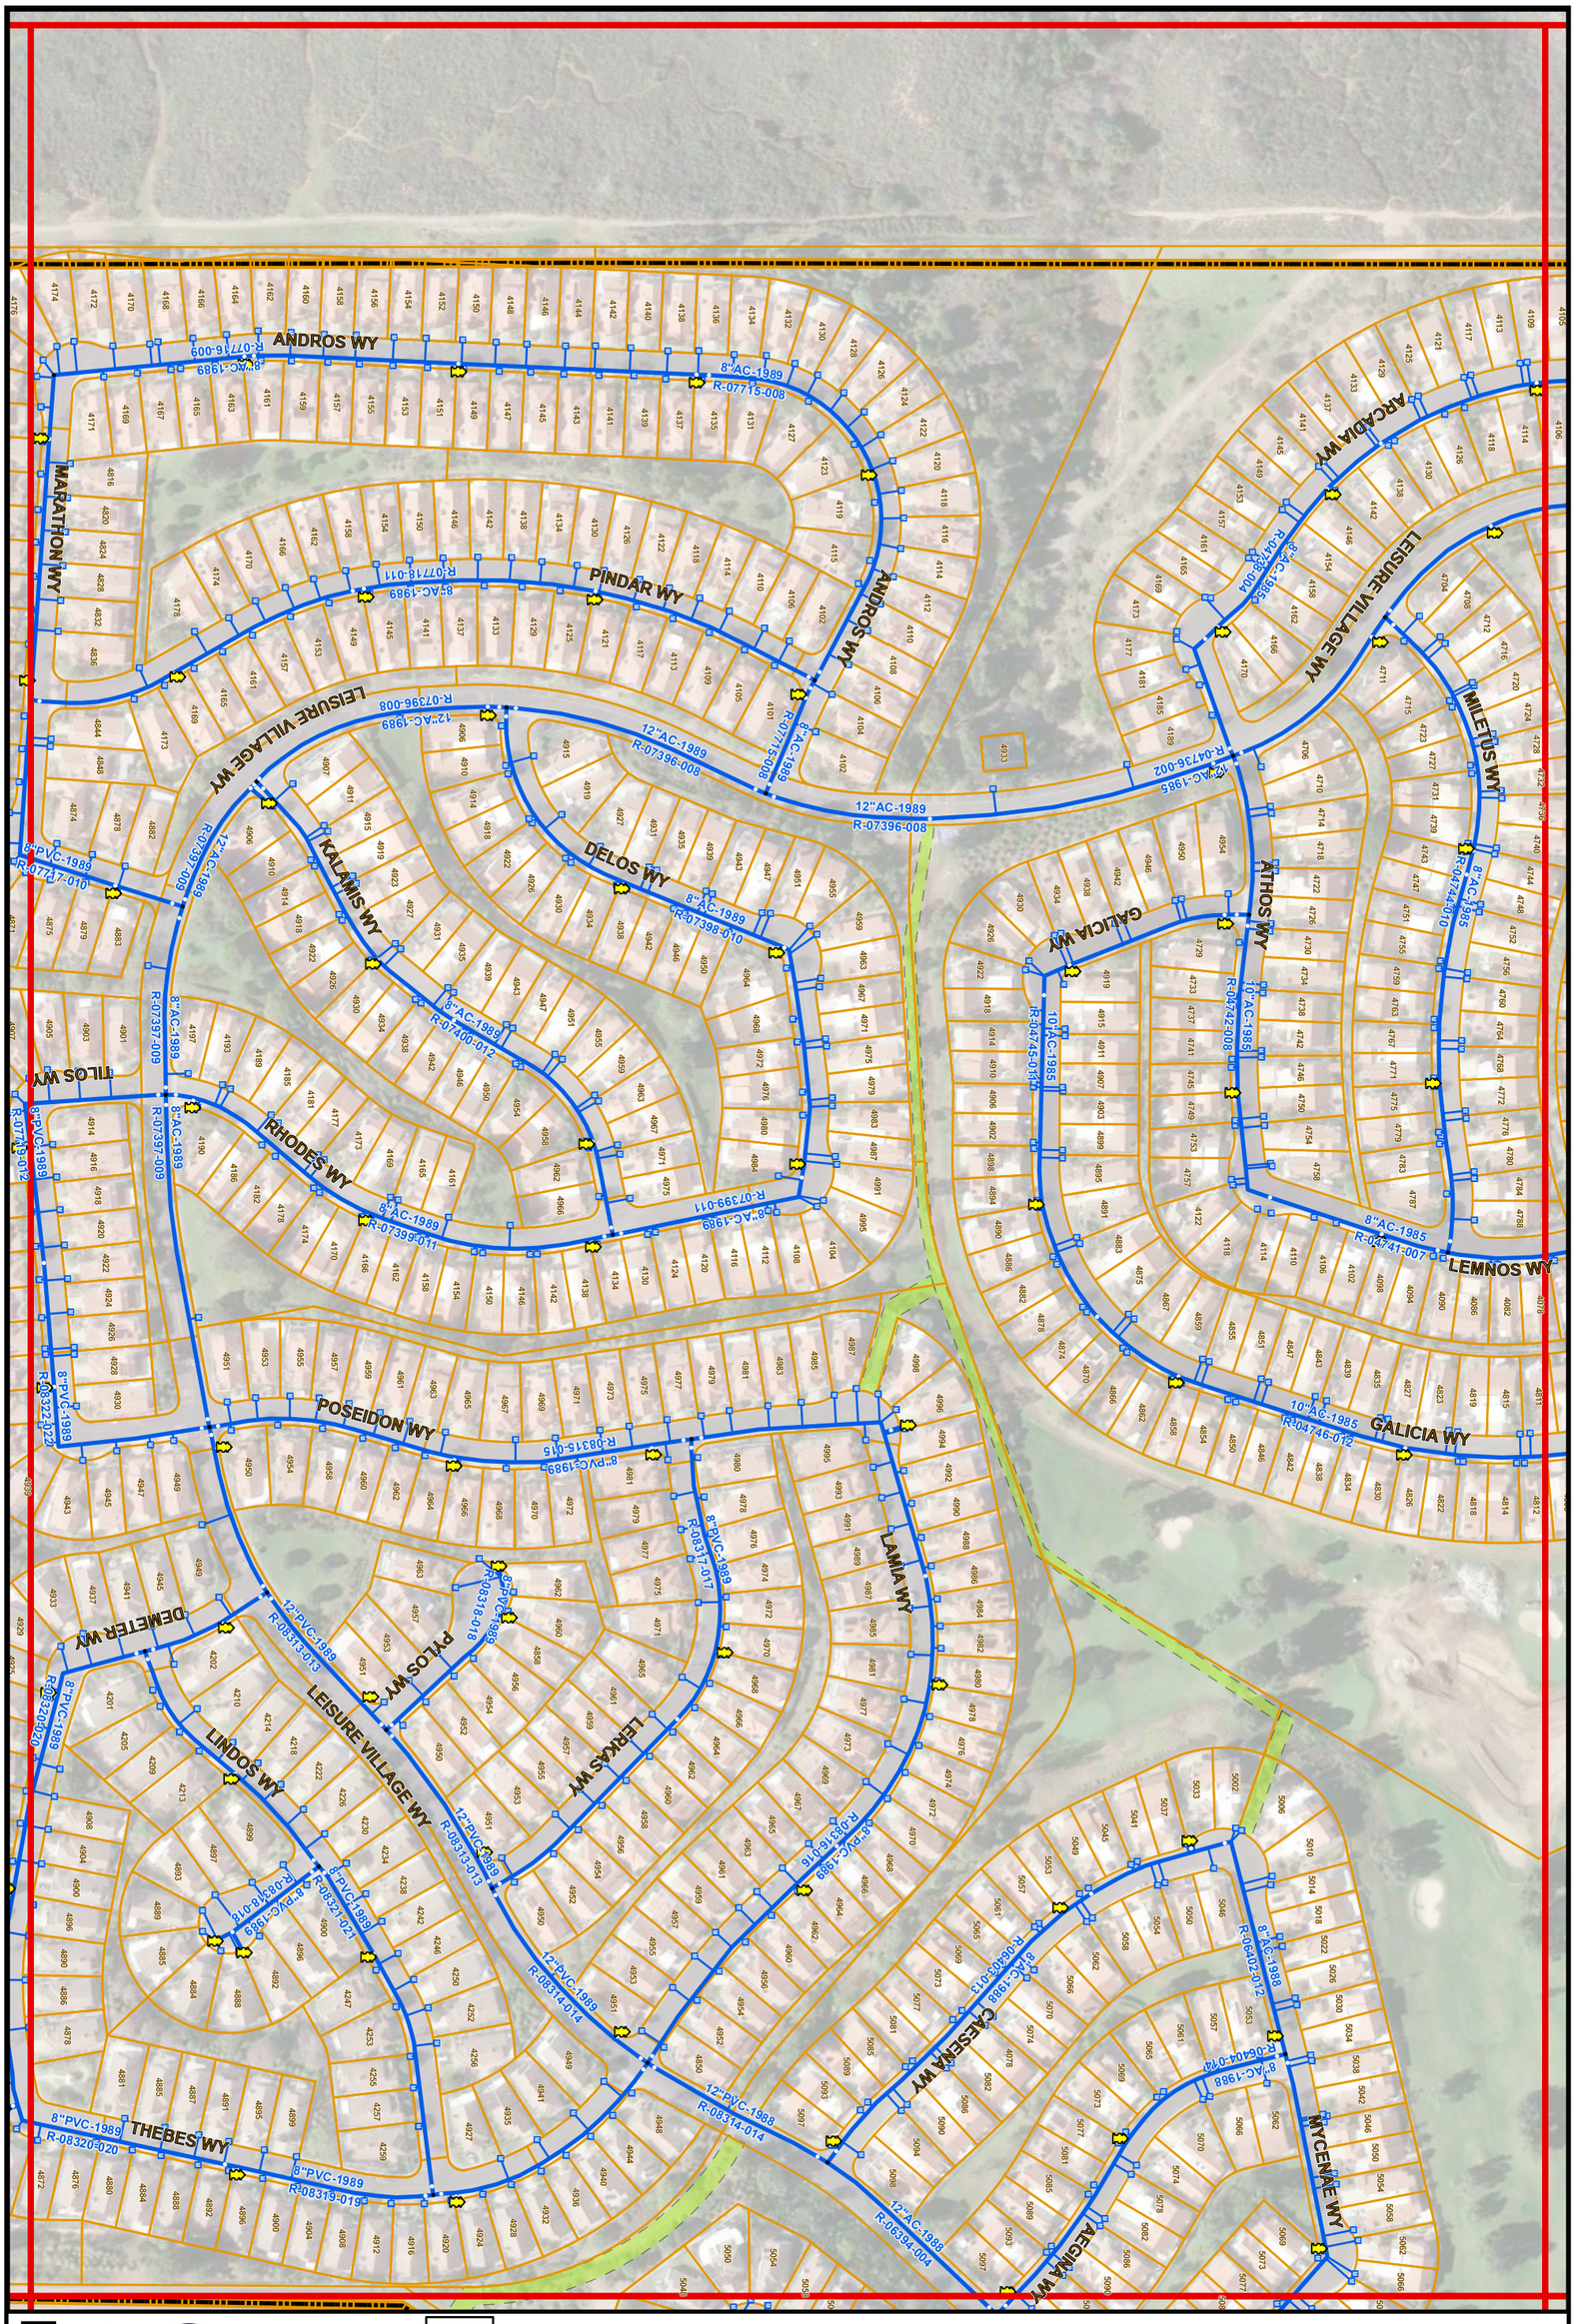

P30

1" = 200'

N

PAGE INDEX

P31	P30	P29
Q31	Q30	Q29

Water Atlas Map No. P30

- THIS MAP PREPARED SOLELY FOR ILLUSTRATION PURPOSE & IS NOT TO BE RELIED UPON FOR ENGINEERING DRAWINGS.
- SOME INFORMATION MAY NOT BE ACCURATE.

7/1/2026