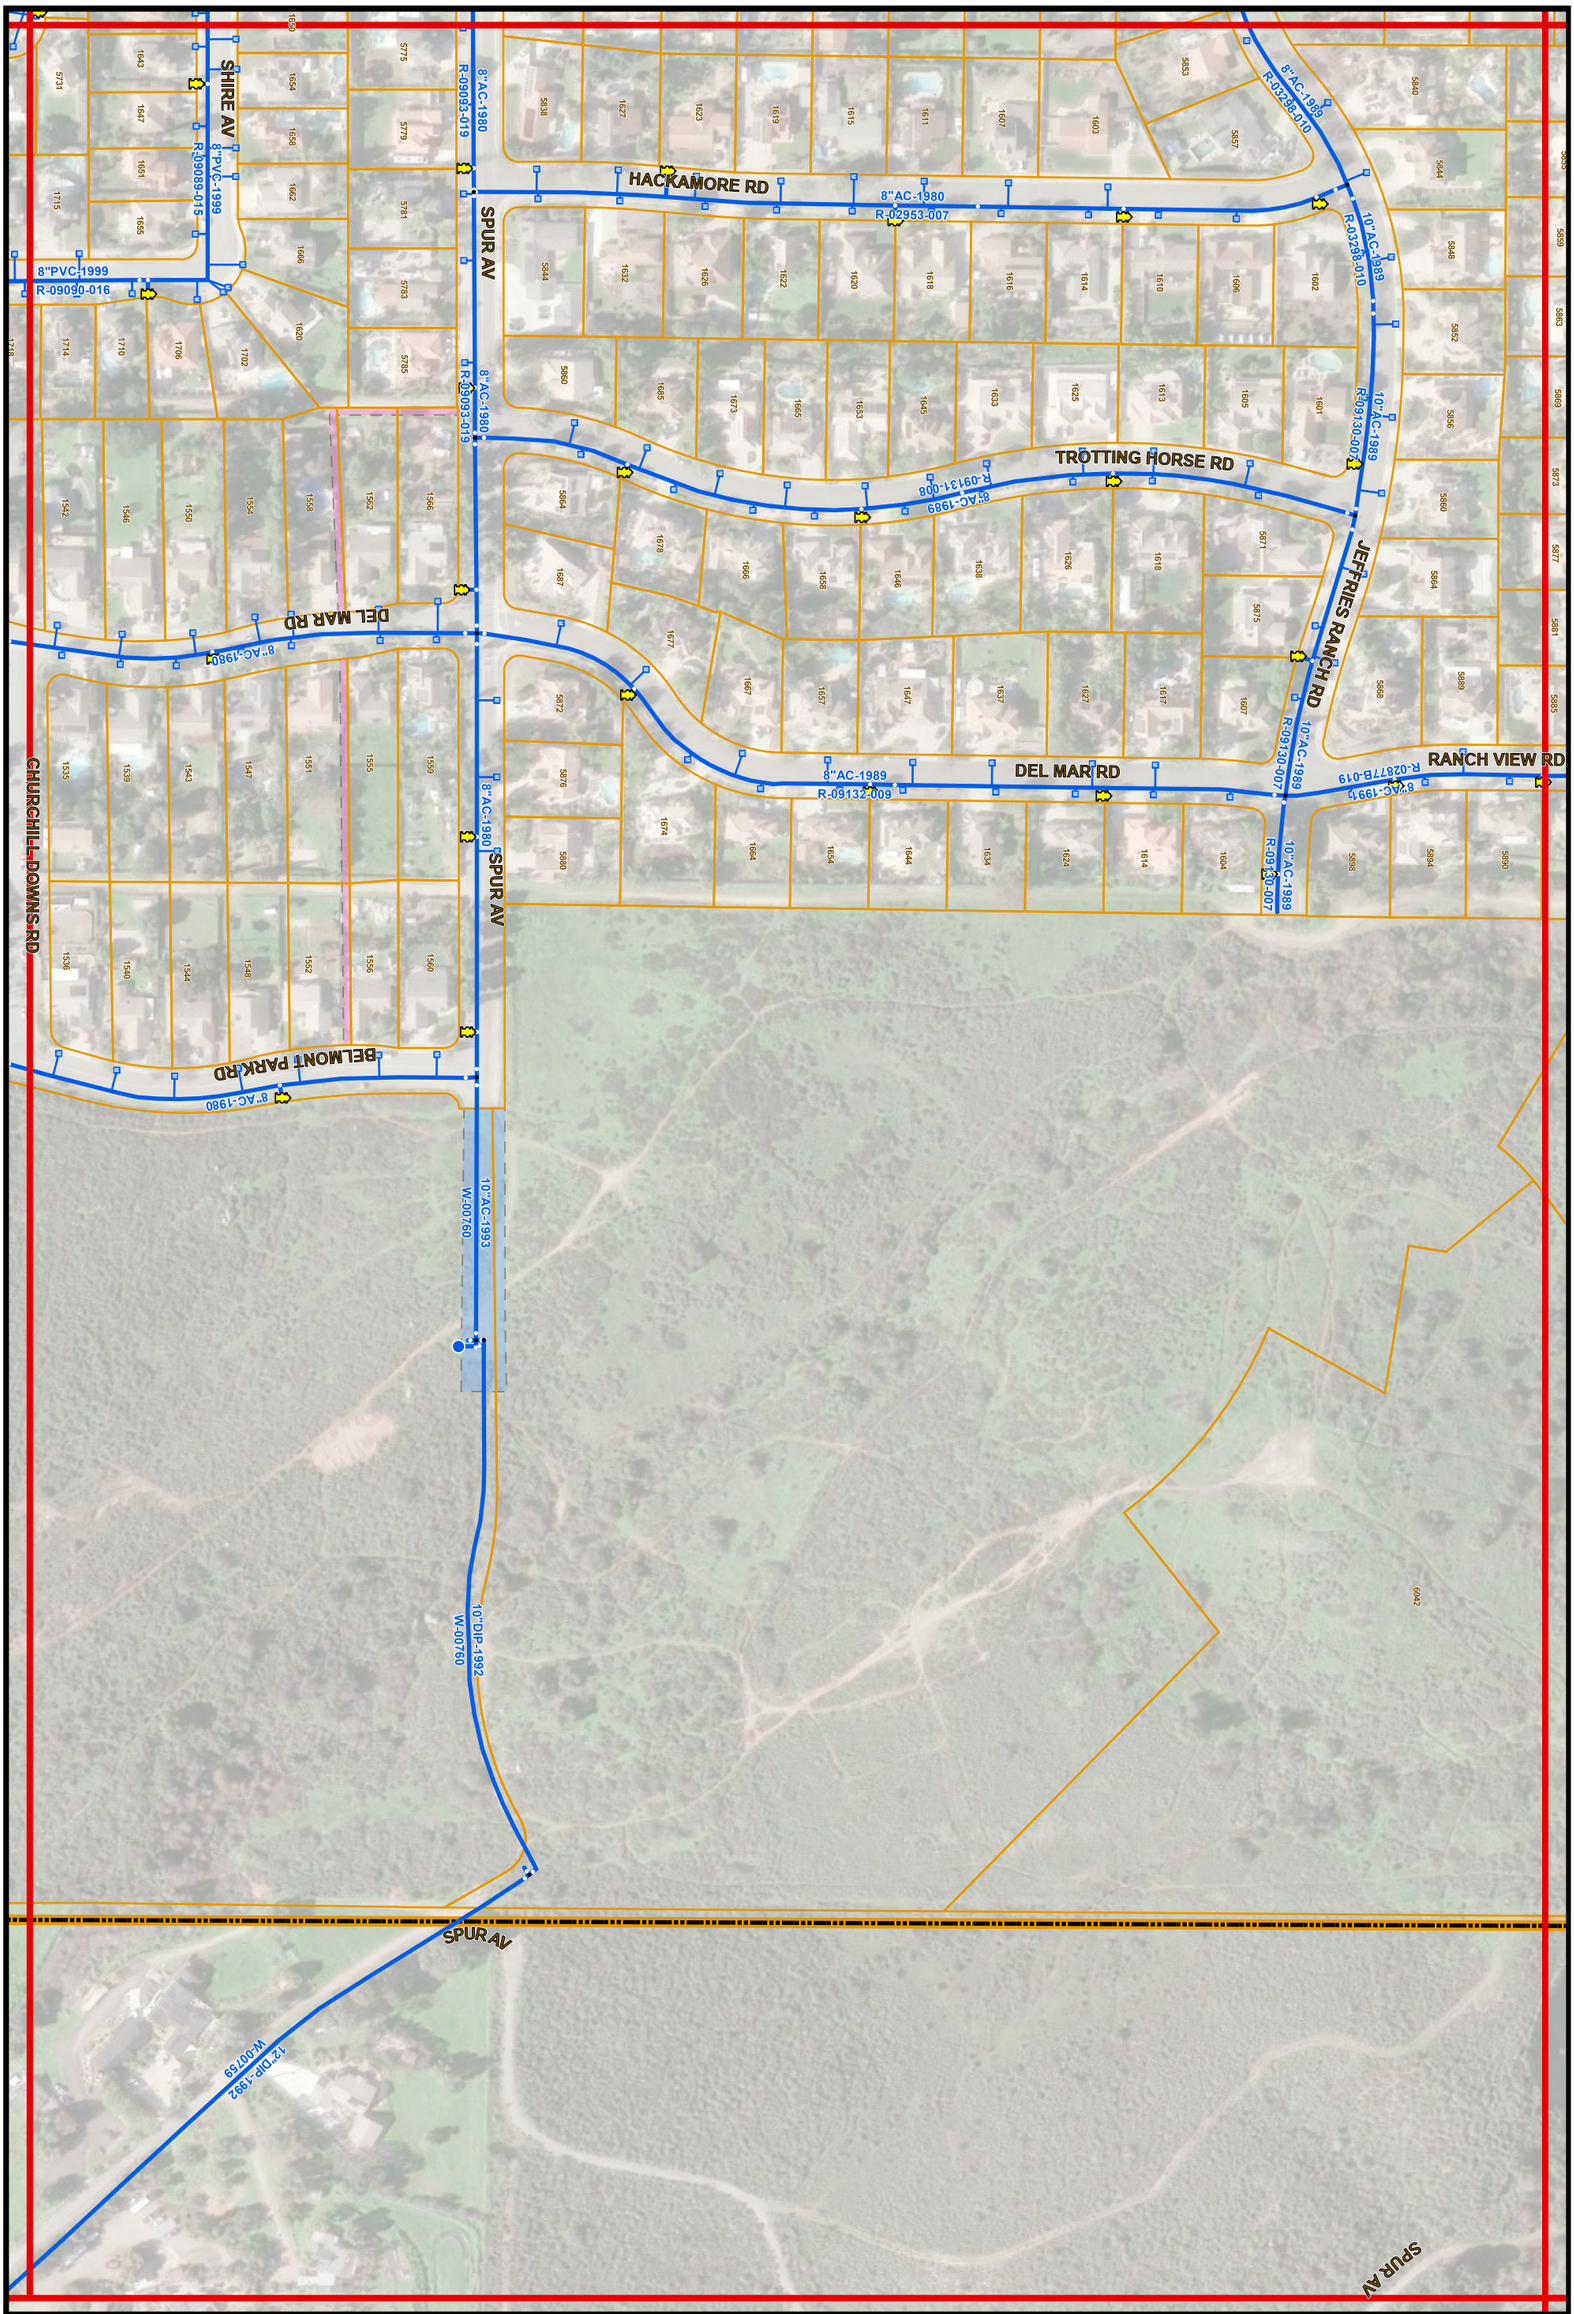

R13

1" = 200'

N

PAGE INDEX

Q14	Q13	Q12
R14	R13	R12
		S12

Water Atlas Map No. R13

- THIS MAP PREPARED SOLELY FOR ILLUSTRATION PURPOSE & IS NOT TO BE RELIED UPON FOR ENGINEERING DRAWINGS.
- SOME INFORMATION MAY NOT BE ACCURATE.

7/1/2026